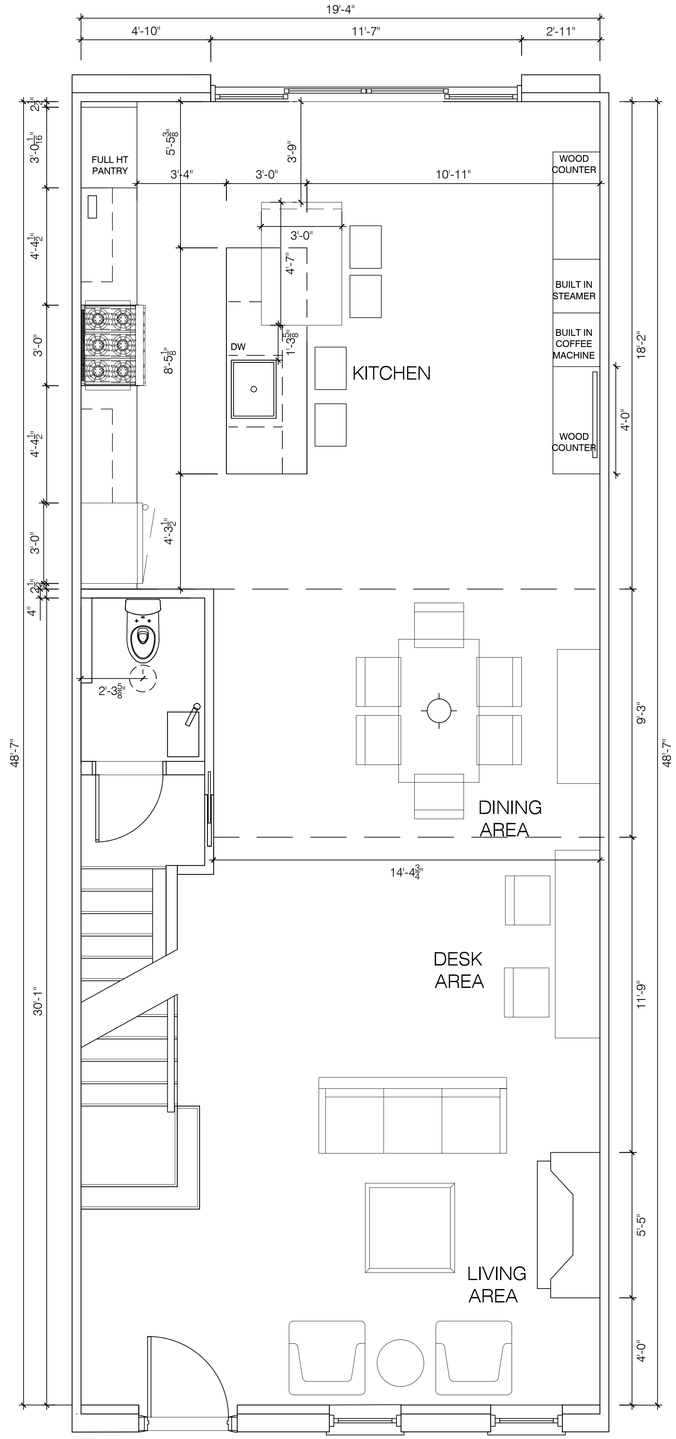

A FLOOR PLAN

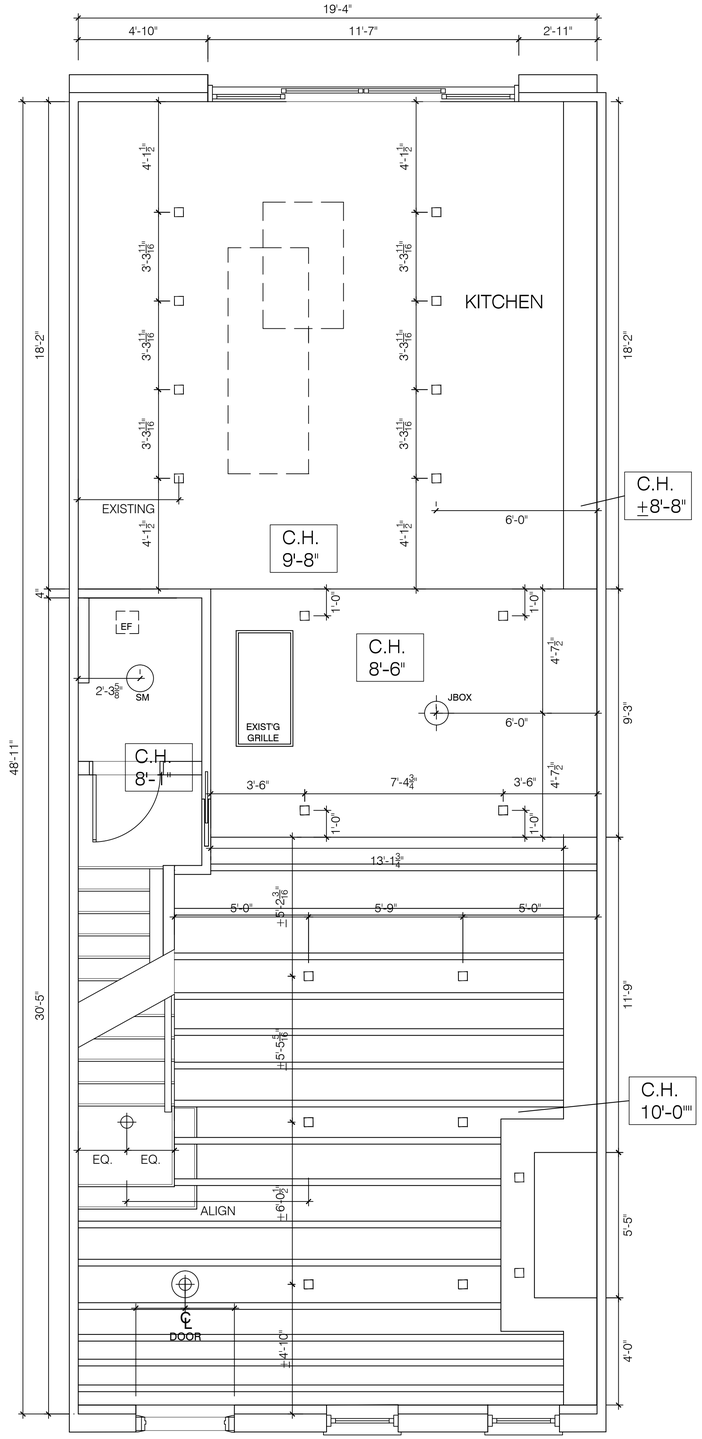

B REFLECTED CEILING PLAN

The general contractor shall check and verify all dimensions and report all errors and omissions to the Designer. Do not scale the drawing. This drawing shall not be used for construction purposes until noted "For Construction."

no.	date	rev.	description
02	09-05-18		ISSUED TO CLIENT
01	06-04-18		PRELIMINARY ISSUE TO CLIENT

ISSUES

IN-SITE INTERIOR DESIGN, INC.
646.290.5232 P. 631.673.2277 P.
646.290.5001 F. 631.673.3377 F.
www.in-siteid.com

client title

project title

34A JEWEL STREET
BROOKLYN NY 11222

drawing title

FIRST FLOOR
PLAN & REFLECTED CEILING PLAN

scale	3/8" = 1'-0"	project no.	
date	AUG 2018	revision no.	
drawn	AR	drawing no.	ID-100
checked	ESV		