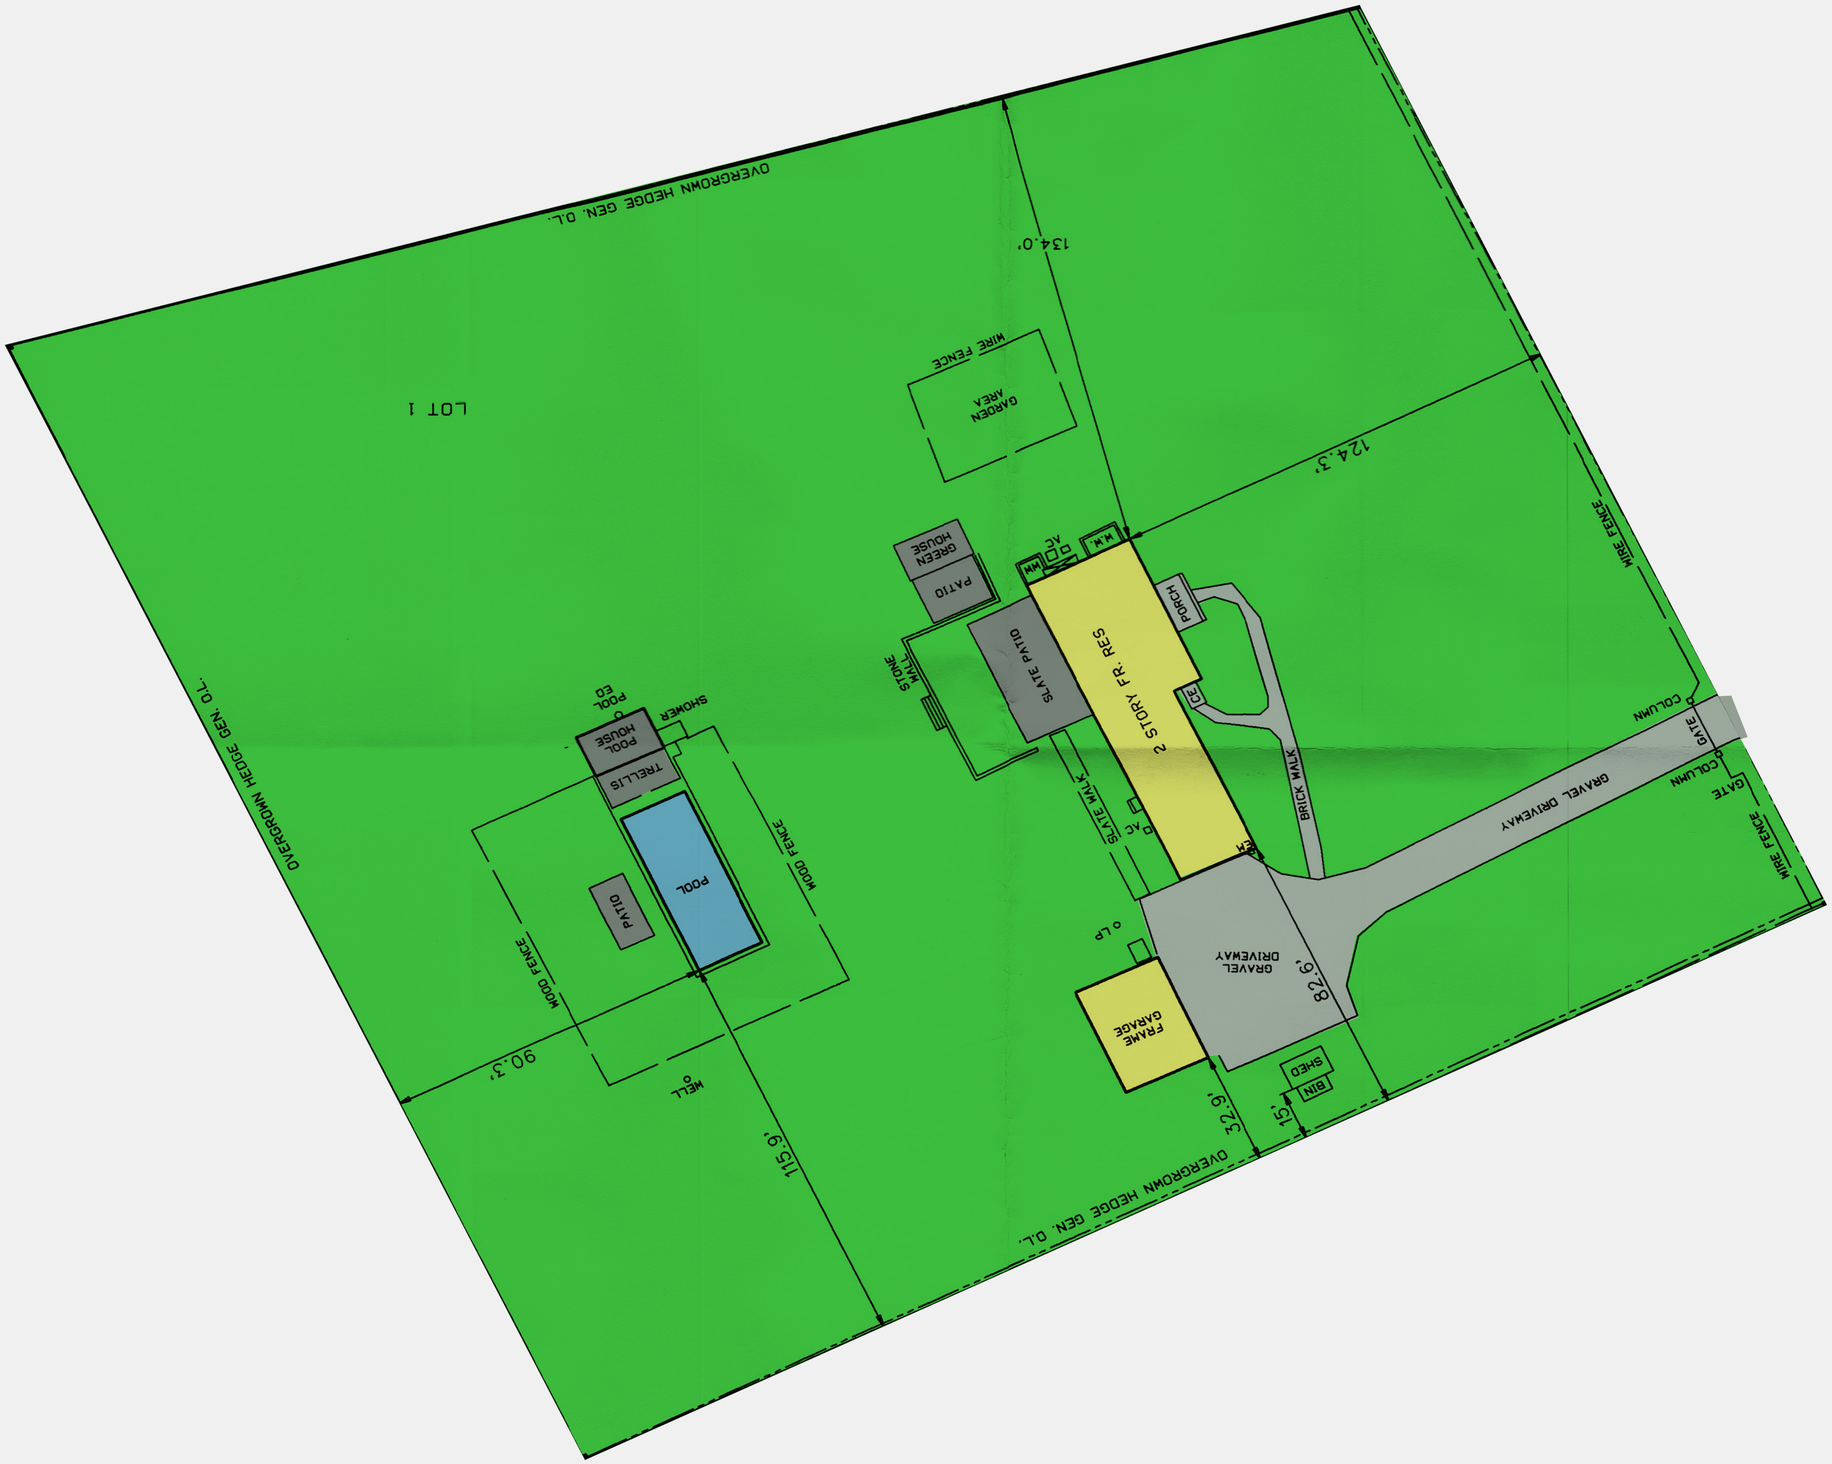
OVERGROWN HEDGE GEN. O.L.
LOT 1
134.0'
WIRE FENCE
GARDEN AREA
124.3'
GREEN HOUSE
PATIO
A/C
SLATE PATIO
STONE WALK
2 STORY FR. RES
PORCH
ELEC
SLATE WALK
BRICK WALK
COLUMN
GATE
GRAVEL DRIVEWAY
WIRE FENCE
POOL EQ
SHOWER
POOL HOUSE
TRELLIS
POOL
PATIO
WOOD FENCE
WOOD FENCE
90.3'
MELL
115.9'
O.P.
FRAME GARAGE
GRAVEL DRIVEWAY
82.6'
32.9'
SHED
BIN
15'
OVERGROWN HEDGE GEN. O.L.
OVERGROWN HEDGE GEN. O.L.