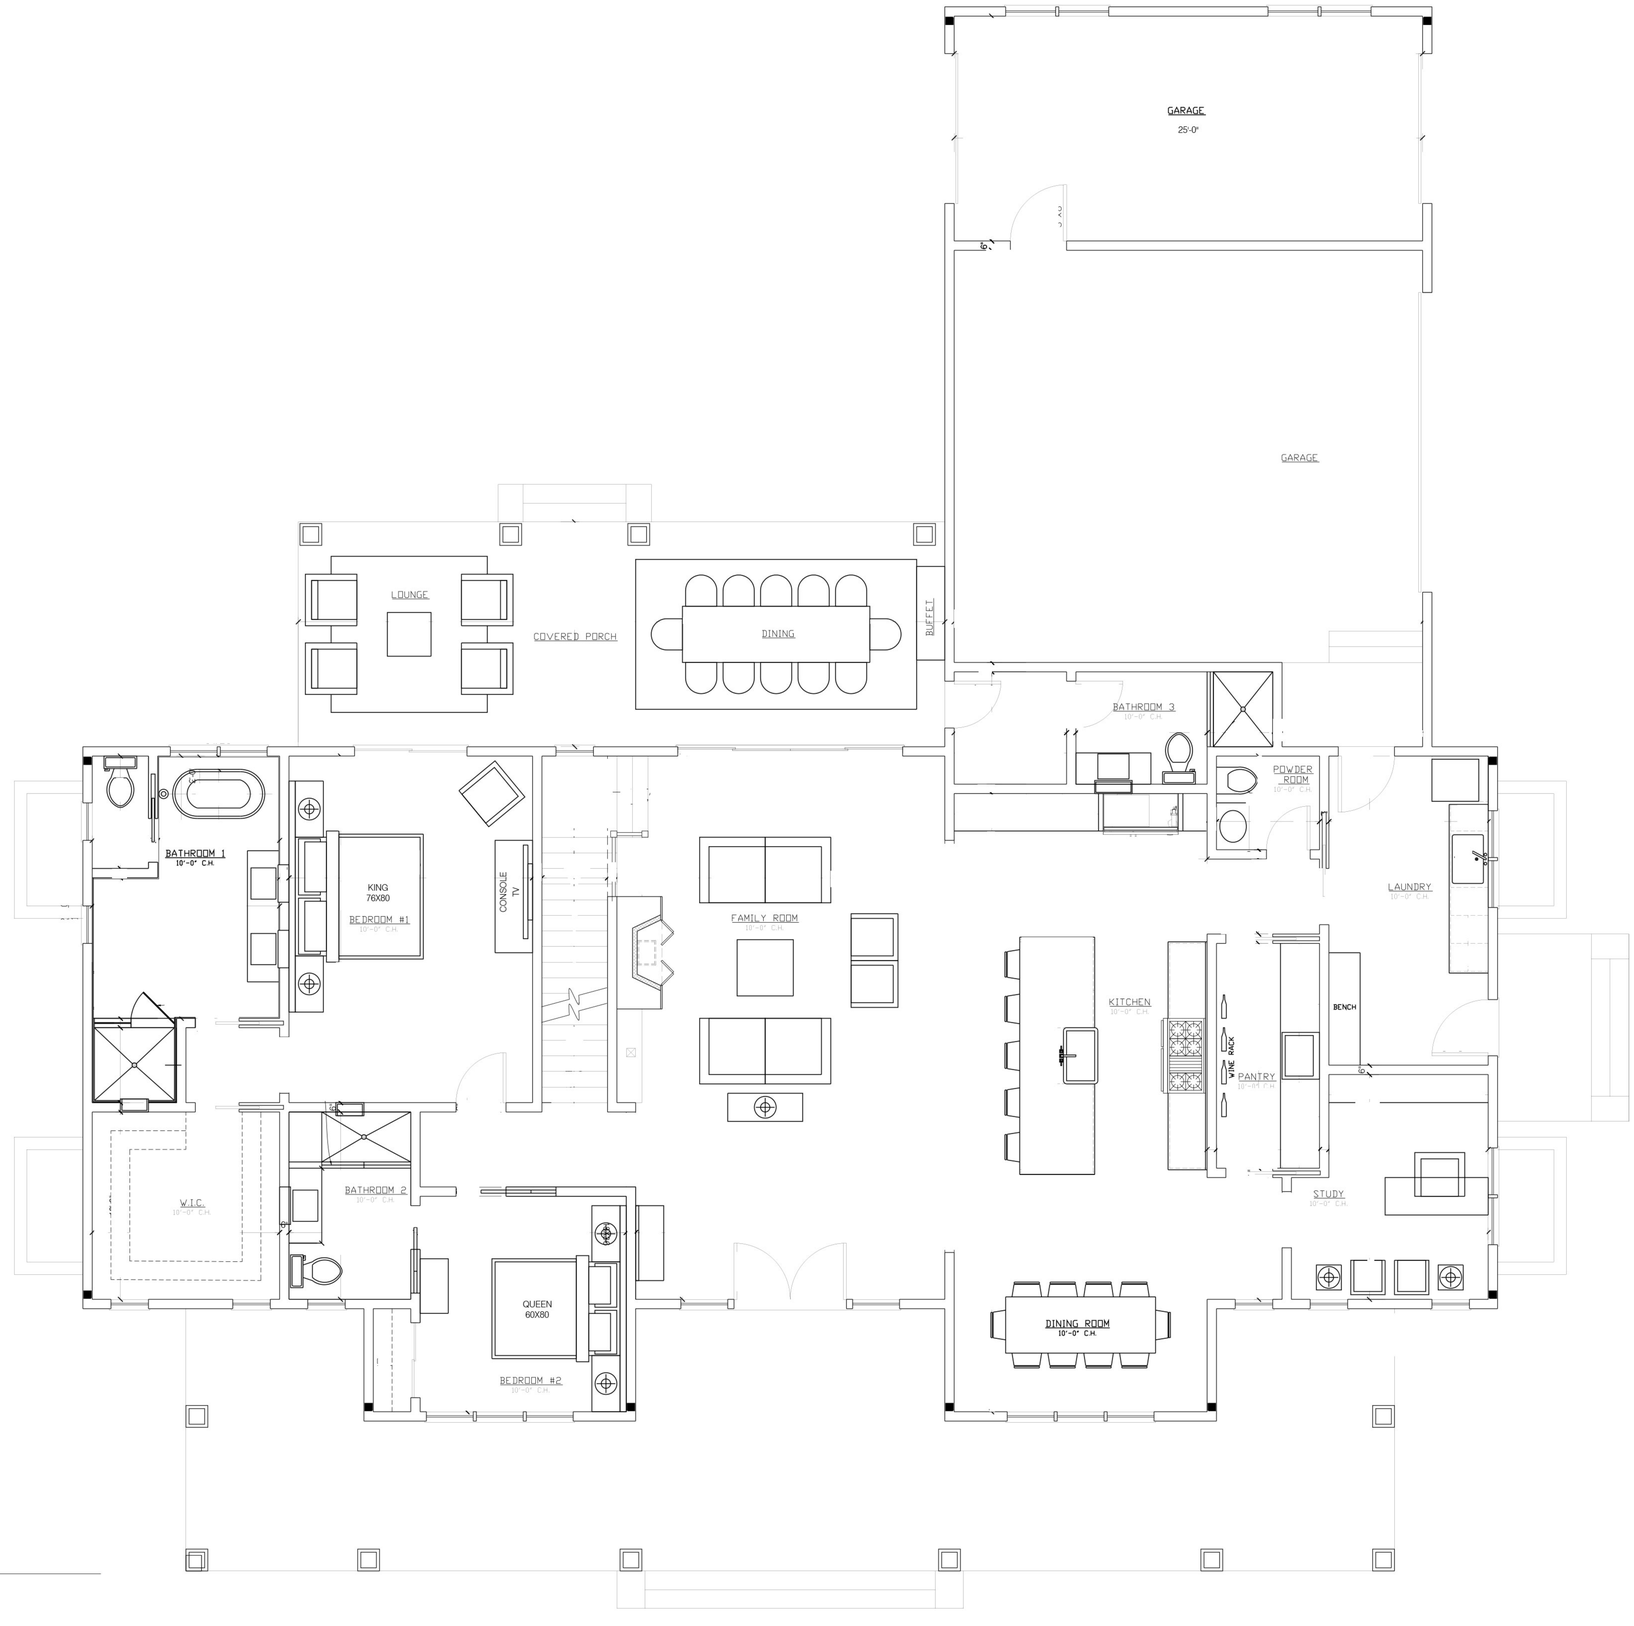

FIRST FLOOR PLAN

SCALE: 1/4"=1'-0"

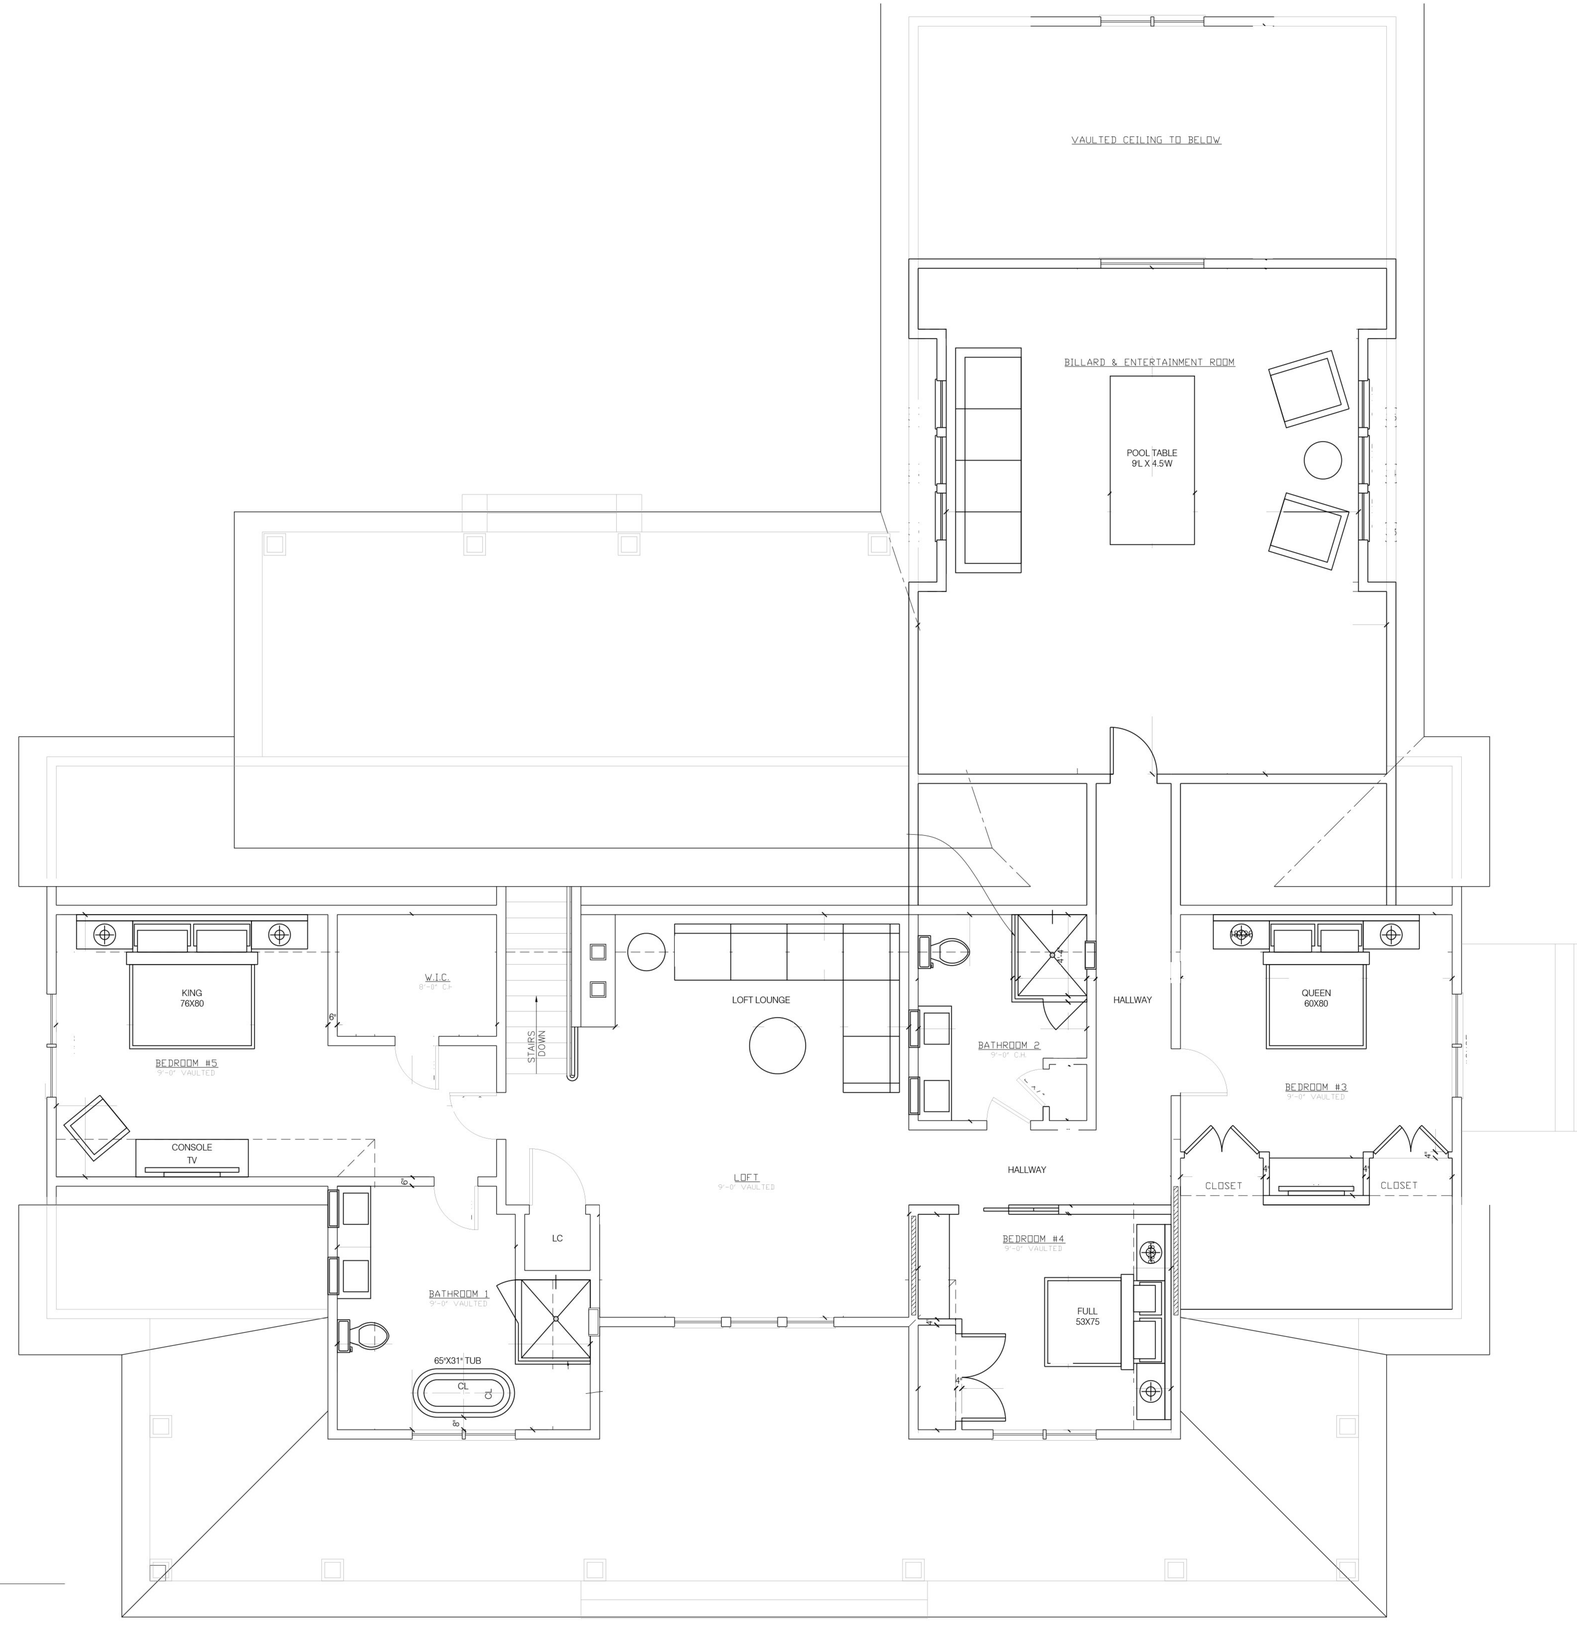

SECOND FLOOR PLAN

SCALE: 1/4"=1'-0"

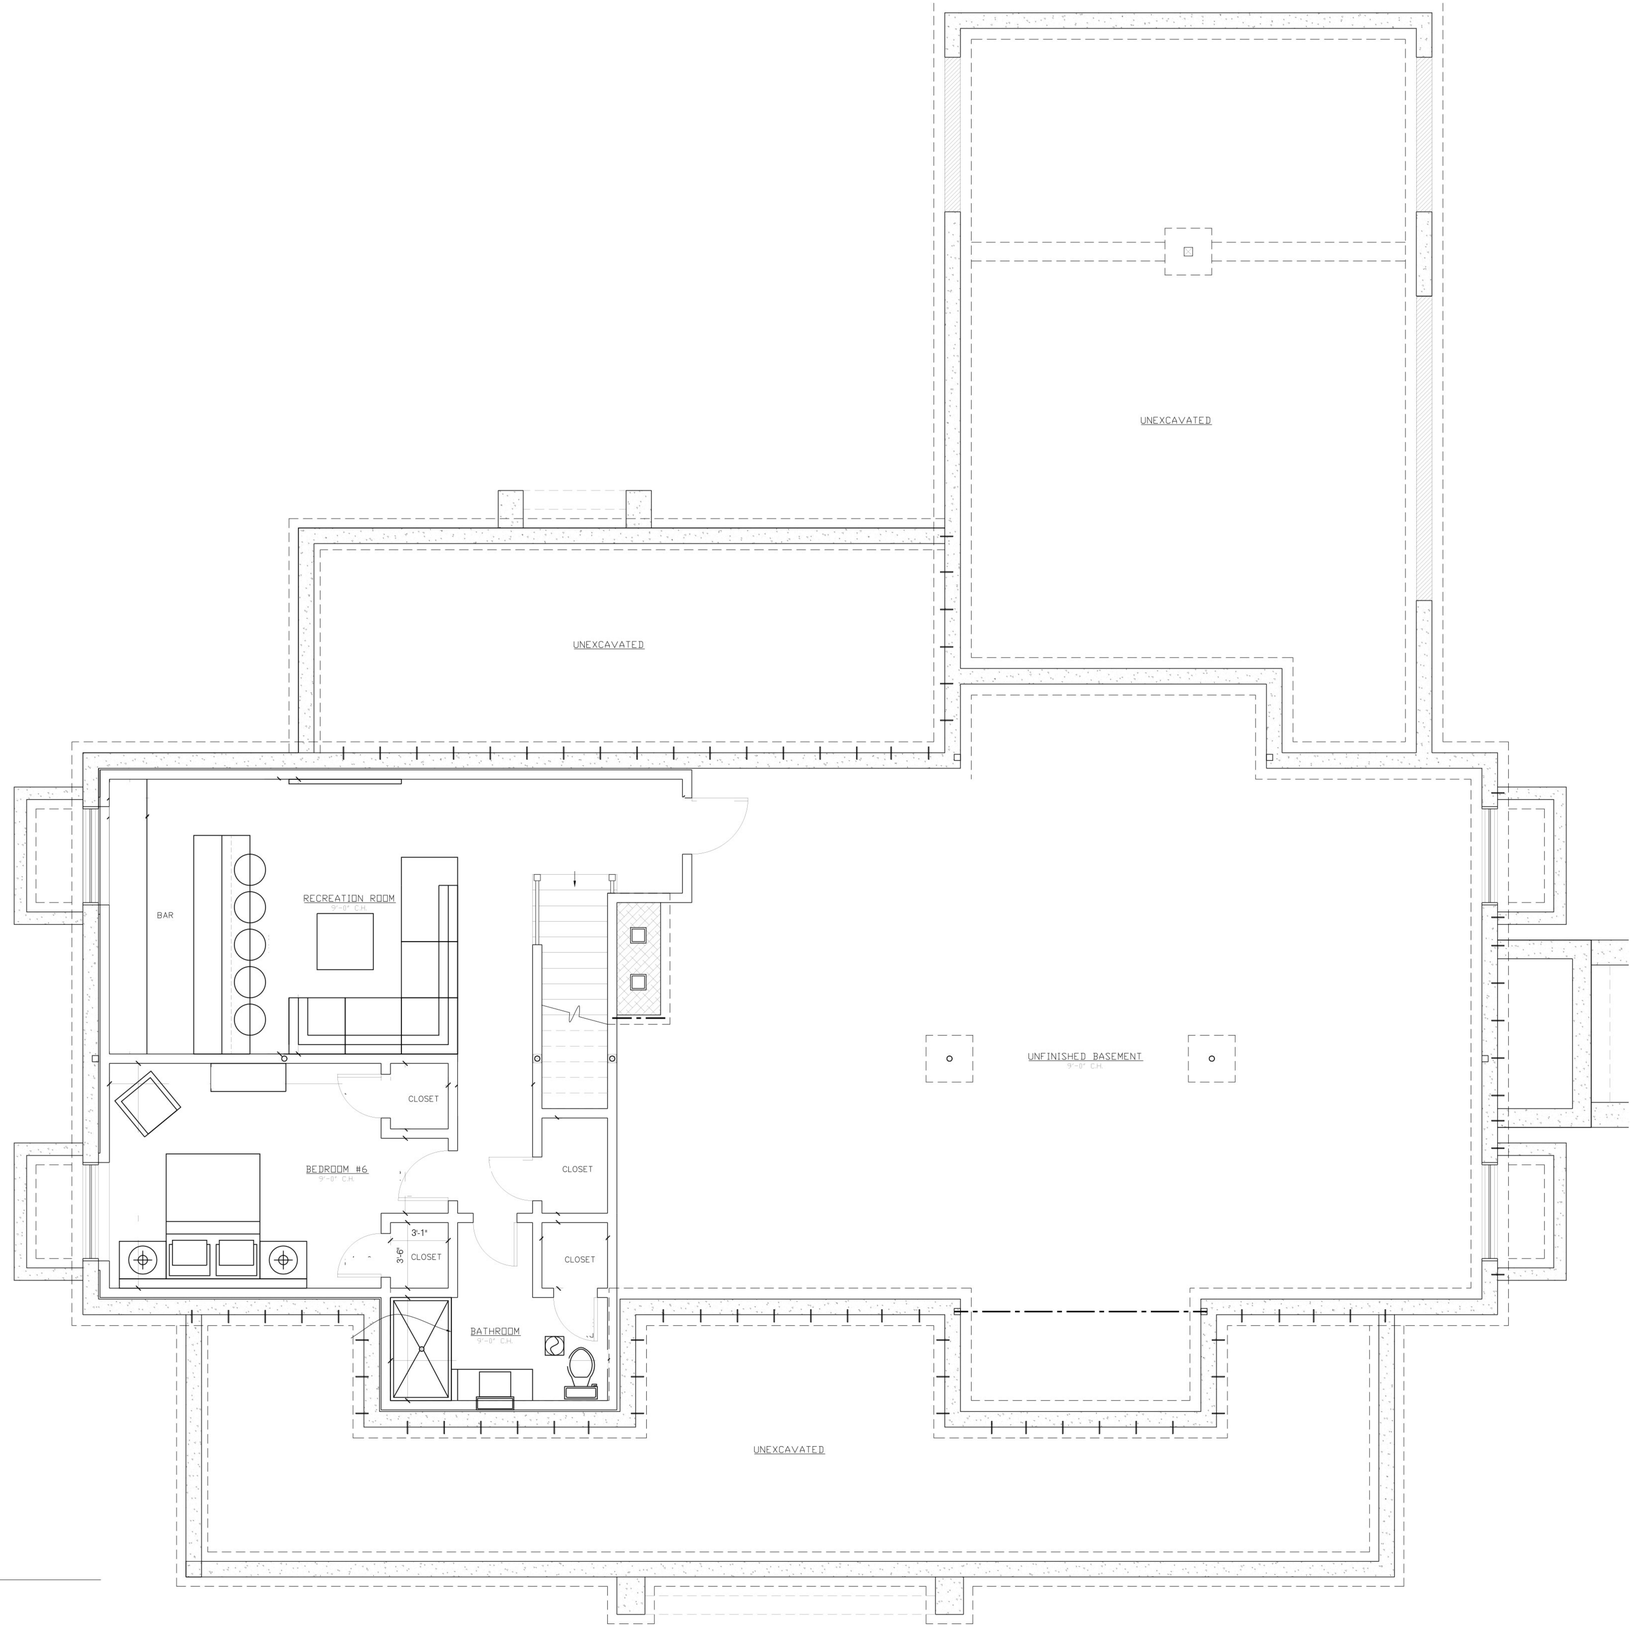

BASEMENT FLOOR PLAN

SCALE: 1/4"=1'-0"