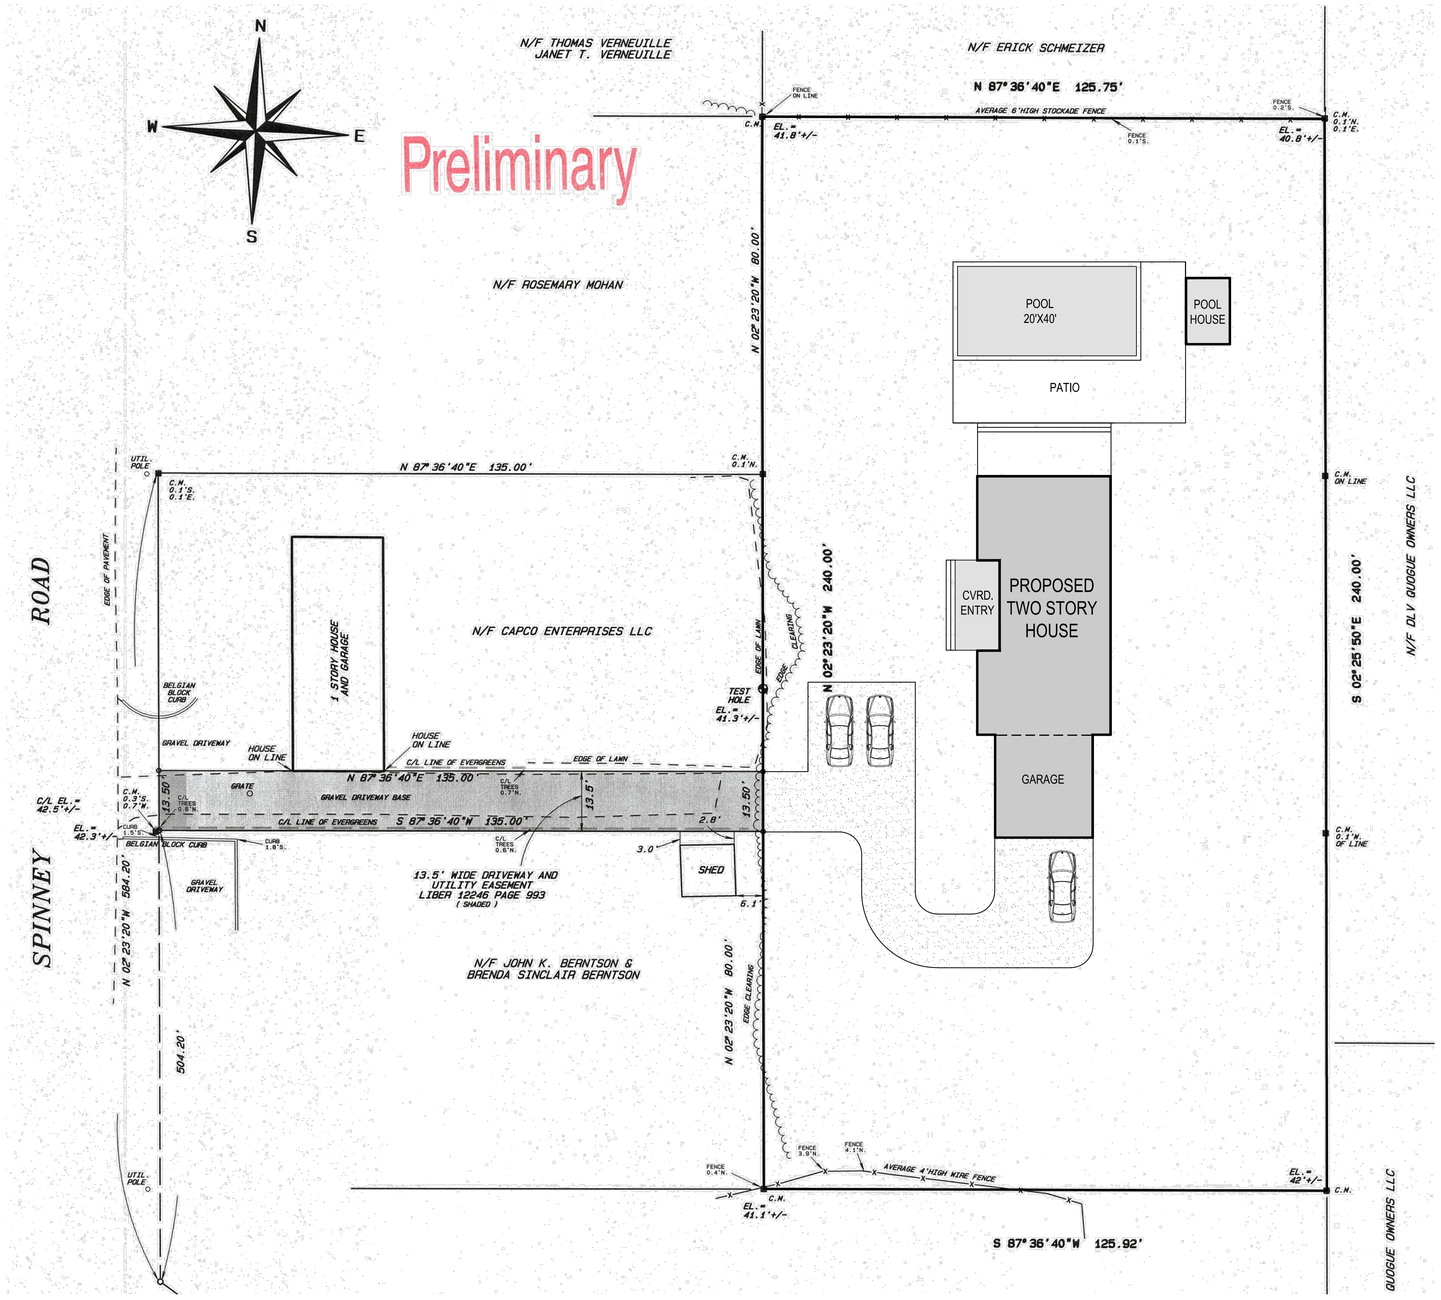

1 PROPOSED SITE PLAN

SCALE: 1/16" = 1'-0"

REV	REVISIONS	DATE
1	-	-

PROJECT:
-
139A SPINNEY ROAD
EAST QUOGUE, NY 11942

CONTENT:
PROPOSED SITE PLAN

SCALE:

DRAWN BY: AF

DATE: NOVEMBER 14, 2021

DRW. NO.
SP