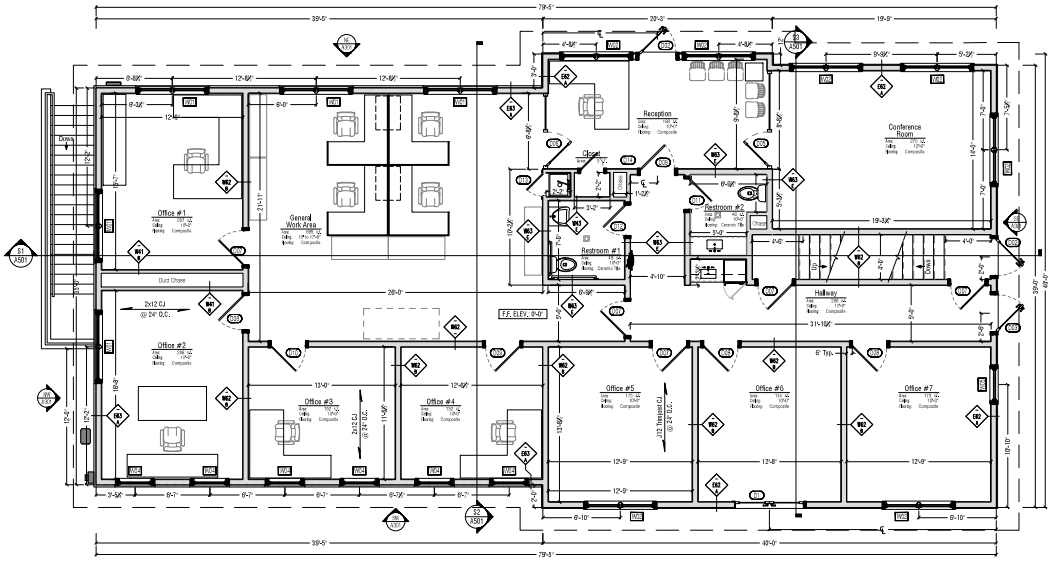

1 Construction Layout: First Floor

Scale: 1/4" = 1'-0"

No.	Date	Description

No.	Date	Description
6	2022.08.22	Landscape Plan Added To Set
7	2022.09.13	Revisions As Per Engineering Dept. Comments

Notes No.	Date	Description
1	2022.08.12	Issued For Town Planning And SCDHS Review
2	2022.09.23	Revisions As Per SCDHS Comments
3	2022.11.25	Issued For Town ARB Review
4	2022.11.10	Issued Revisions For Town Planning Review
4	2023.01.05	Issued For Building Department Review
5	2023.01.23	Update HCD Evidence to SCDHS Submission

Seal / Signature

REGISTERED ARCHITECT NICHOLAS ANTHONY VERO STATE OF NEW YORK

Project No. 2254

STREBEL & KLEIN OFFICE BUILDING

408 Hill Road
Westhampton, NY 11977
Town of Southampton, Suffolk County, NY

S.C.T.M #:
0900-357.00-03.00-005.001

Architect of Record
Nicholas A. Vero, Architect, PC
130 Hill Road
Westhampton Beach, NY 11978
T: 631-288-4404
F: 631-288-4446
E: contact@nicholasvero.com

Date: 2022.08.11
Scale: As Noted

Drawing Title
Construction Plan First Floor

Drawing No.
A201