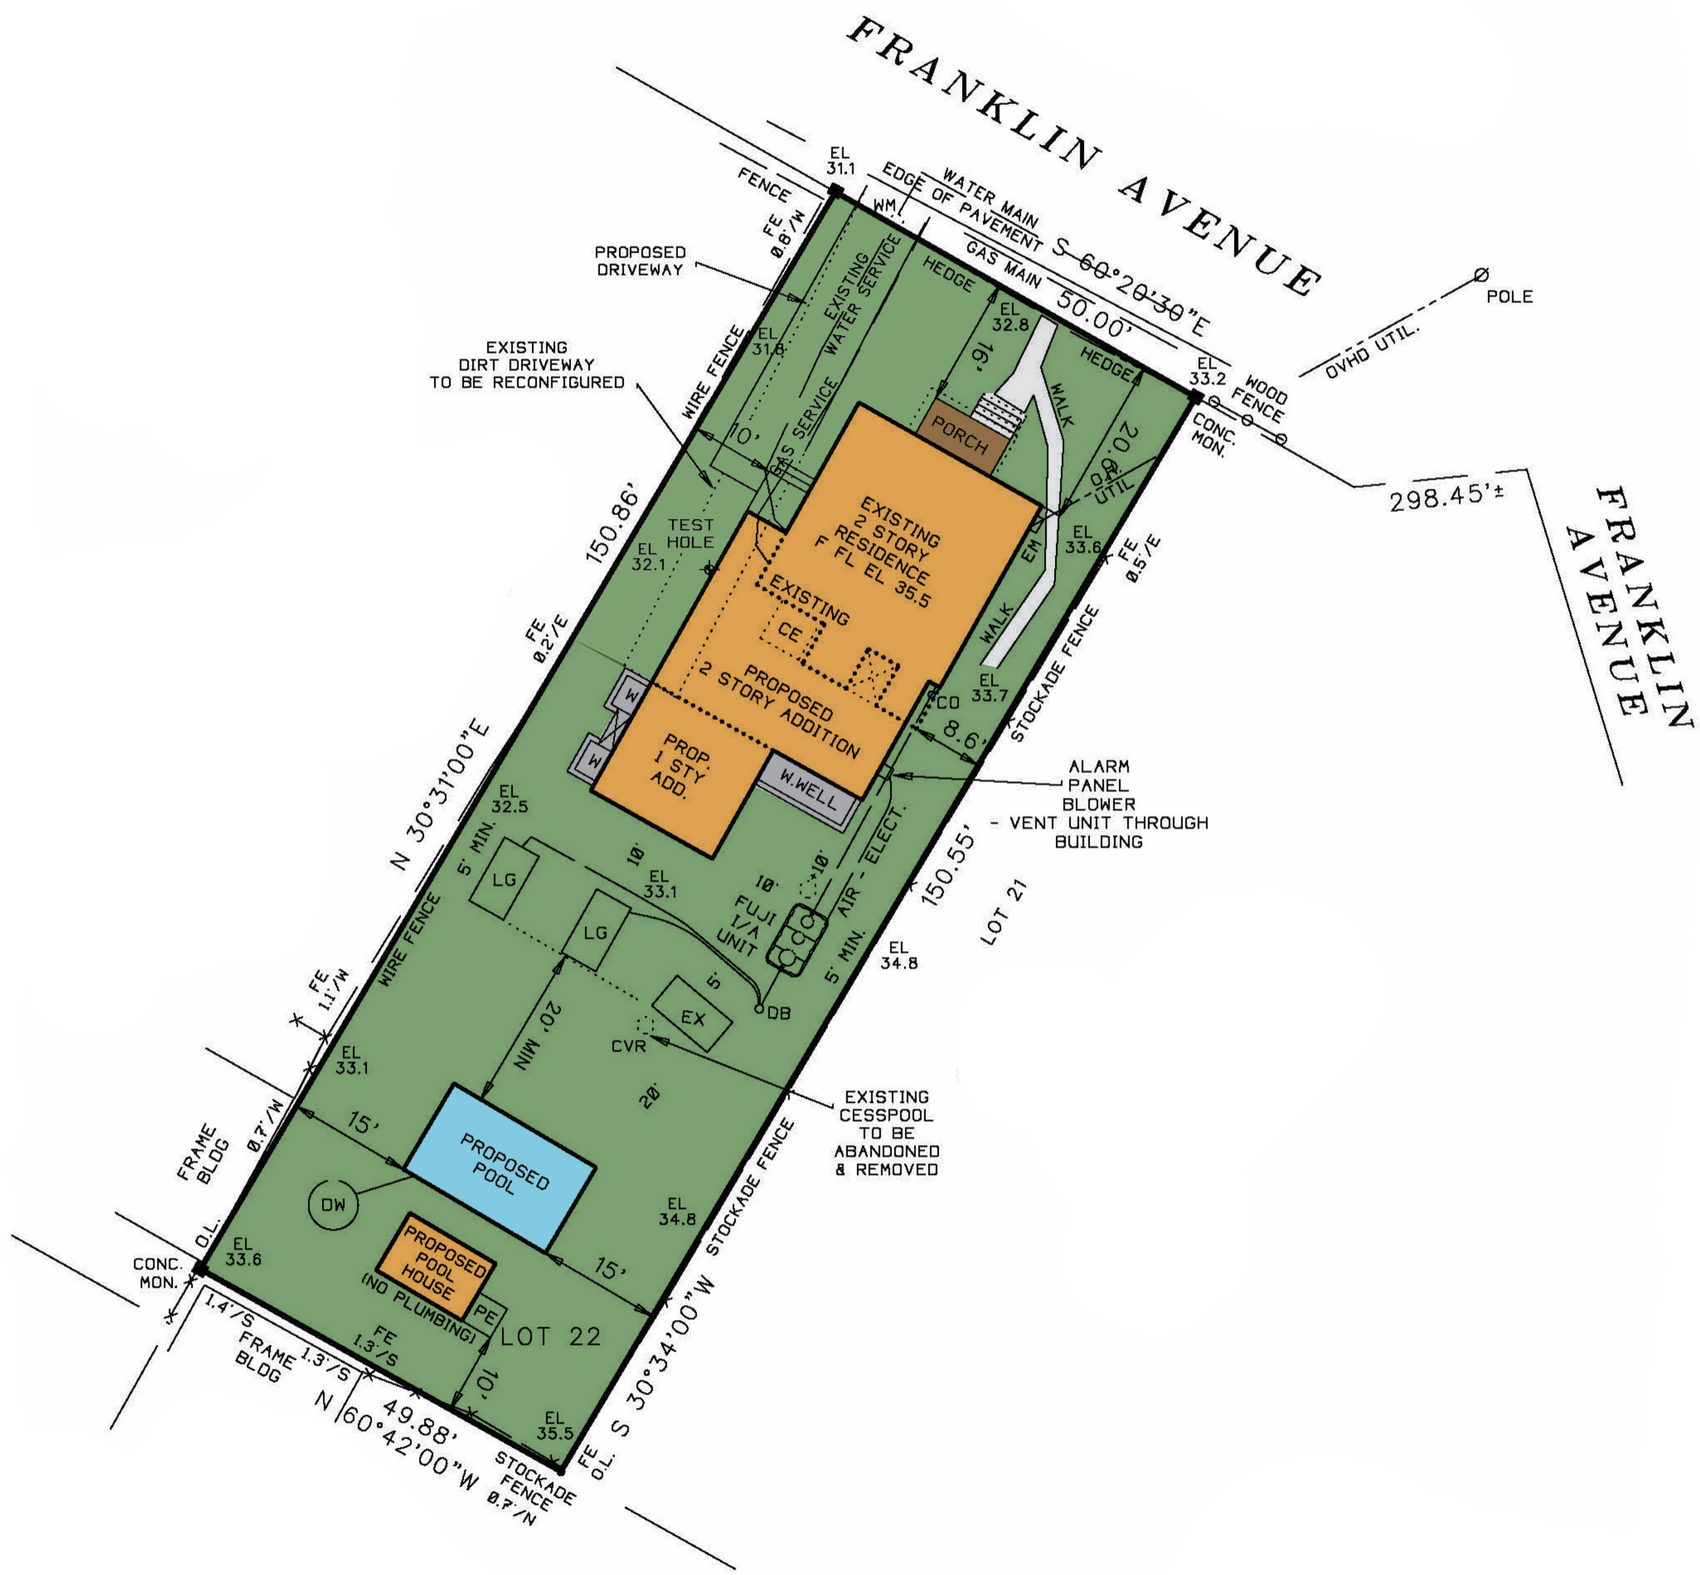
FRANKLIN AVENUE
FRANKLIN AVENUE
EL 31.1
FENCE
FE 0.8'/W
WM.
WATER MAIN
EDGE OF PAVEMENT
GAS MAIN
S 60°20'30"E
50.00'
POLE
OVHD UTIL.
PROPOSED DRIVEWAY
EXISTING WATER SERVICE
HEDGE
EL 32.8
EL 33.2
WOOD FENCE
CONC. MON.
EXISTING DIRT DRIVEWAY TO BE RECONFIGURED
WIRE FENCE
EL 31.8
GAS SERVICE
10'
16'
PORCH
WALK
HEDGE
20.00'
OVHD UTIL.
298.45'±
150.86'
TEST HOLE
EL 32.1
EXISTING 2 STORY RESIDENCE F FL EL 35.5
EXISTING CE
EL 33.6
FE 0.5'/E
EM
WALK
FE 0.2'/E
PROPOSED 2 STORY ADDITION
EL 33.7
CO
8.6'
STOCKADE FENCE
N 30°31'00"E
PROP. 1 STY. ADD.
W.WELL
ALARM PANEL BLOWER - VENT UNIT THROUGH BUILDING
EL 32.5
5' MIN.
LG
10'
EL 33.1
FUJI 1/A UNIT
AIR - ELECT.
150.55'
LOT 21
EL 34.8
FE 1.1'/W
WIRE FENCE
20' MIN
EX
DB
CVR
EL 33.1
20'
EXISTING CESSPOOL TO BE ABANDONED & REMOVED
FRAME BLDG
0.7'/W
15'
PROPOSED POOL
DW
EL 34.8
O.L.
EL 33.6
CONC. MON.
PROPOSED POOL HOUSE (NO PLUMBING)
PE
15'
STOCKADE FENCE
1.4'/S
FRAME BLDG
1.3'/S
FE 1.3'/S
LOT 22
10'
N 60°42'00"W
49.88'
EL 35.5
STOCKADE FENCE 0.7'/N
FE O.L.
S 30°34'00"W