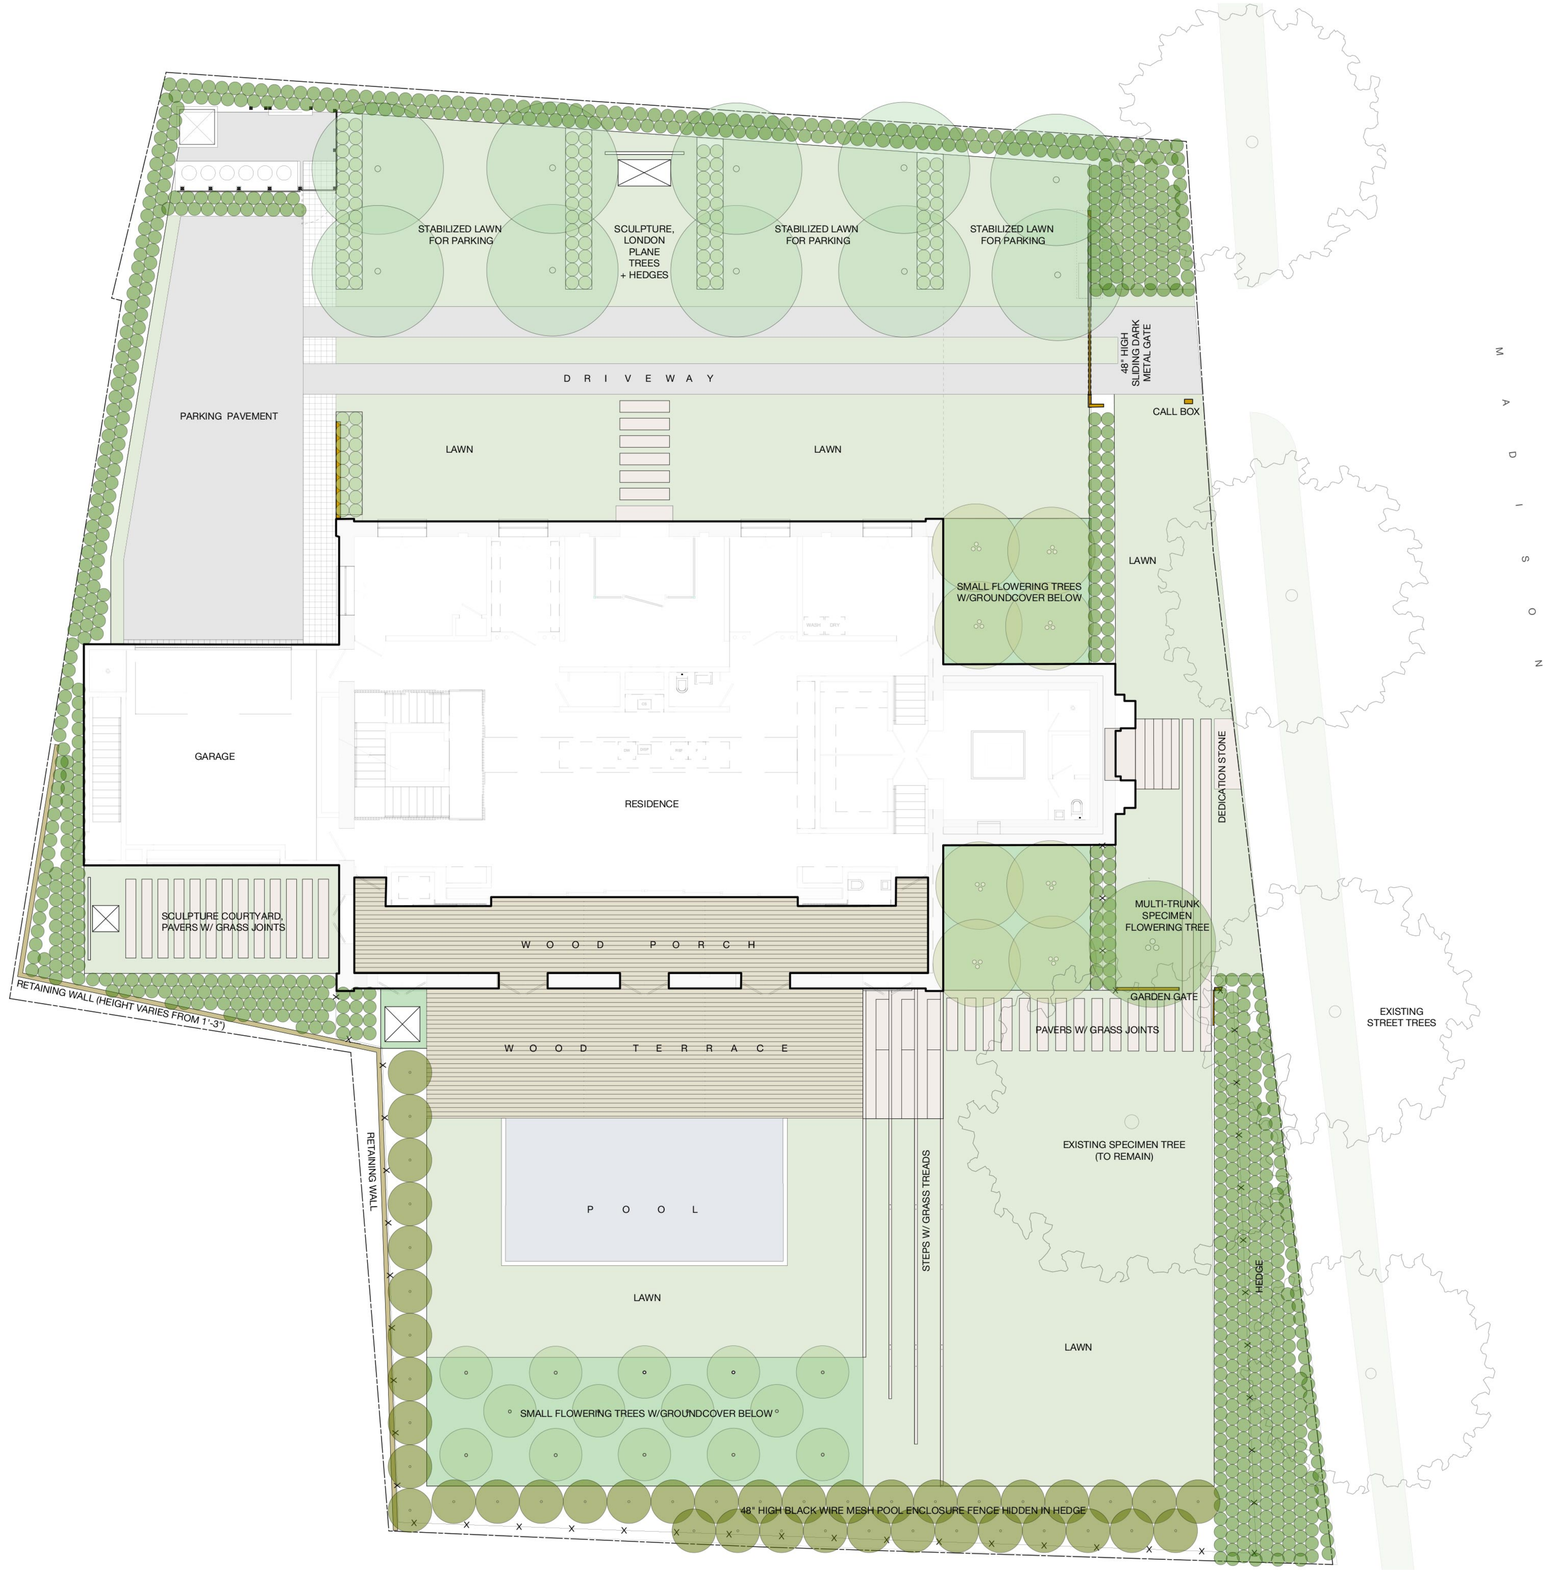
STABILIZED LAWN FOR PARKING
SCULPTURE, LONDON PLANE TREES + HEDGES
STABILIZED LAWN FOR PARKING
STABILIZED LAWN FOR PARKING
48" HIGH SLIDING PARK METAL GATE
CALL BOX
D R I V E W A Y
PARKING PAVEMENT
LAWN
LAWN
LAWN
SMALL FLOWERING TREES W/GROUNDCOVER BELOW
GARAGE
RESIDENCE
DEDICATION STONE
SCULPTURE COURTYARD, PAVERS W/ GRASS JOINTS
W O O D P O R C H
MULTI-TRUNK SPECIMEN FLOWERING TREE
GARDEN GATE
RETAINING WALL (HEIGHT VARIES FROM 1'-3")
W O O D T E R R A C E
PAVERS W/ GRASS JOINTS
EXISTING STREET TREES
RETAINING WALL
P O O L
STEPS W/ GRASS TREADS
EXISTING SPECIMEN TREE (TO REMAIN)
HEDGE
LAWN
LAWN
SMALL FLOWERING TREES W/GROUNDCOVER BELOW
48" HIGH BLACK WIRE MESH POOL ENCLOSURE FENCE HIDDEN IN HEDGE
M A D I S O N
S T R E E T