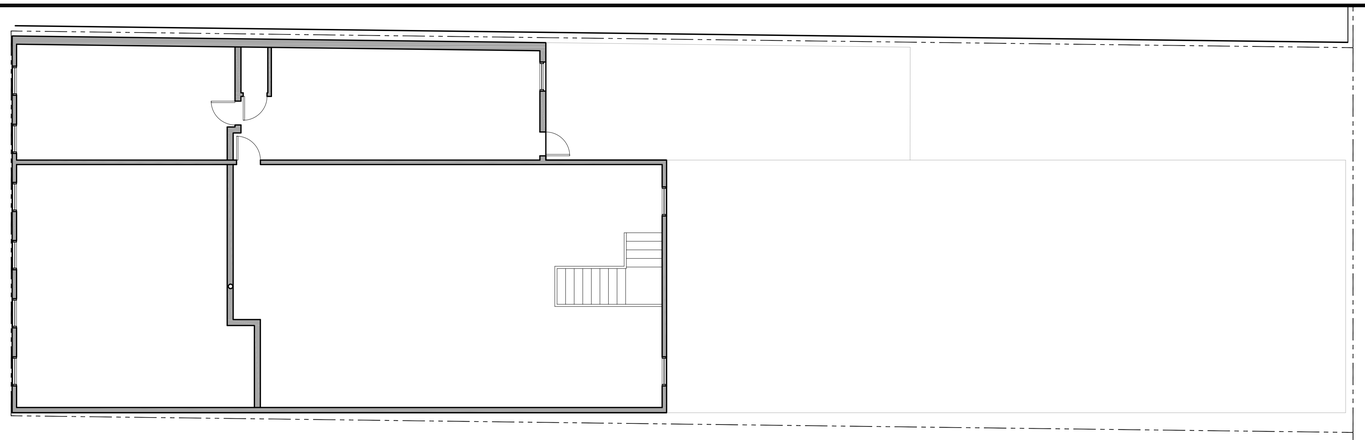

3 **2nd FLOOR PLAN**
1/8" = 1'-0"

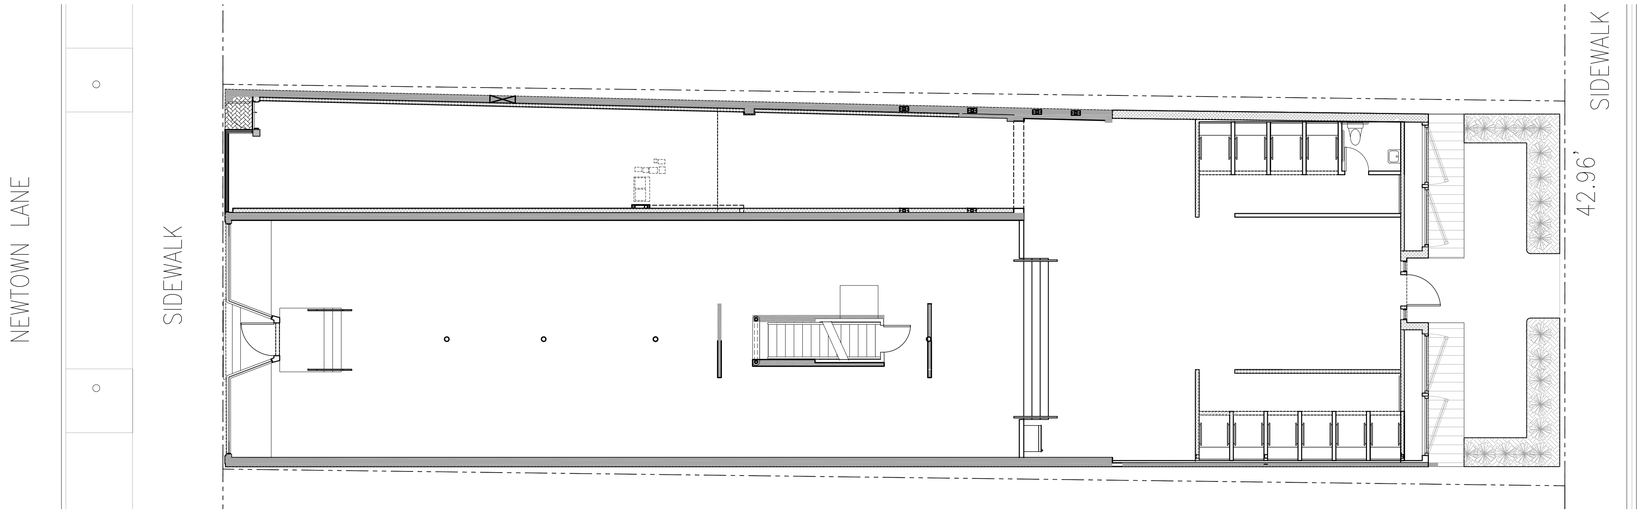

2 **1st FLOOR PLAN**
1/8" = 1'-0"

SQUARE FOOTAGES
BASEMENT: 3,747 ft²
1st FLOOR: 5,451 ft²
2nd FLOOR: 2,873 ft²
TOTAL SQUARE FOOTAGE: 12,071 ft²

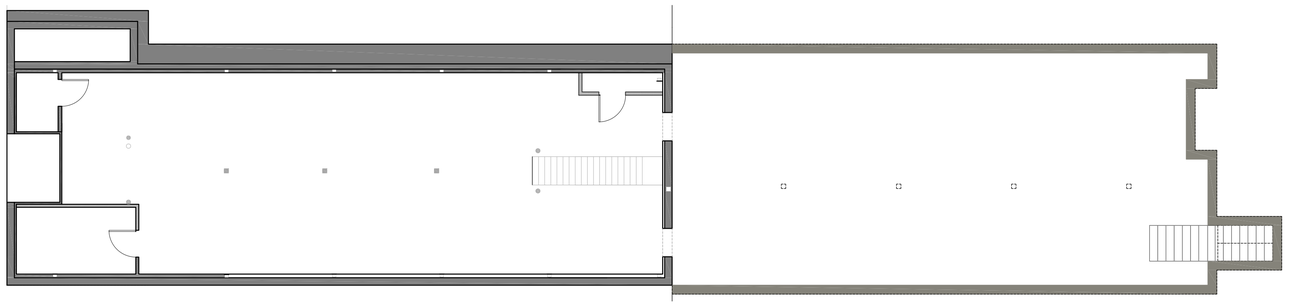

1 **BASEMENT PLAN**
1/8" = 1'-0"

ISSUED:	REVISION:	DATE:	BY:

ARCHITECT

ONEIL LANGAN
224 WEST 29TH STREET, 14TH FLOOR
NEW YORK, NY 10001
(212) 279 2670
(212) 279 2671

MEP ENGINEER:

STRUCTURAL ENGINEER:

THESE DRAWINGS AND SPECIFICATIONS ARE THE PROPERTY AND COPYRIGHT OF ARCHITECT AND SHALL NOT BE USED ON ANY OTHER WORK EXCEPT BY WRITTEN AGREEMENT WITH ARCHITECT. DO NOT SCALE BLUEPRINTS.

SCOOP

51 NEWTOWN LANE
EAST HAMPTON, NEW YORK 11937

DRAWING FILE/TAB:
A-1.0

SCALE: AS NOTED

DATE: 11.18.11

JOB: 25010

DRAWN: JS/SO

A-1