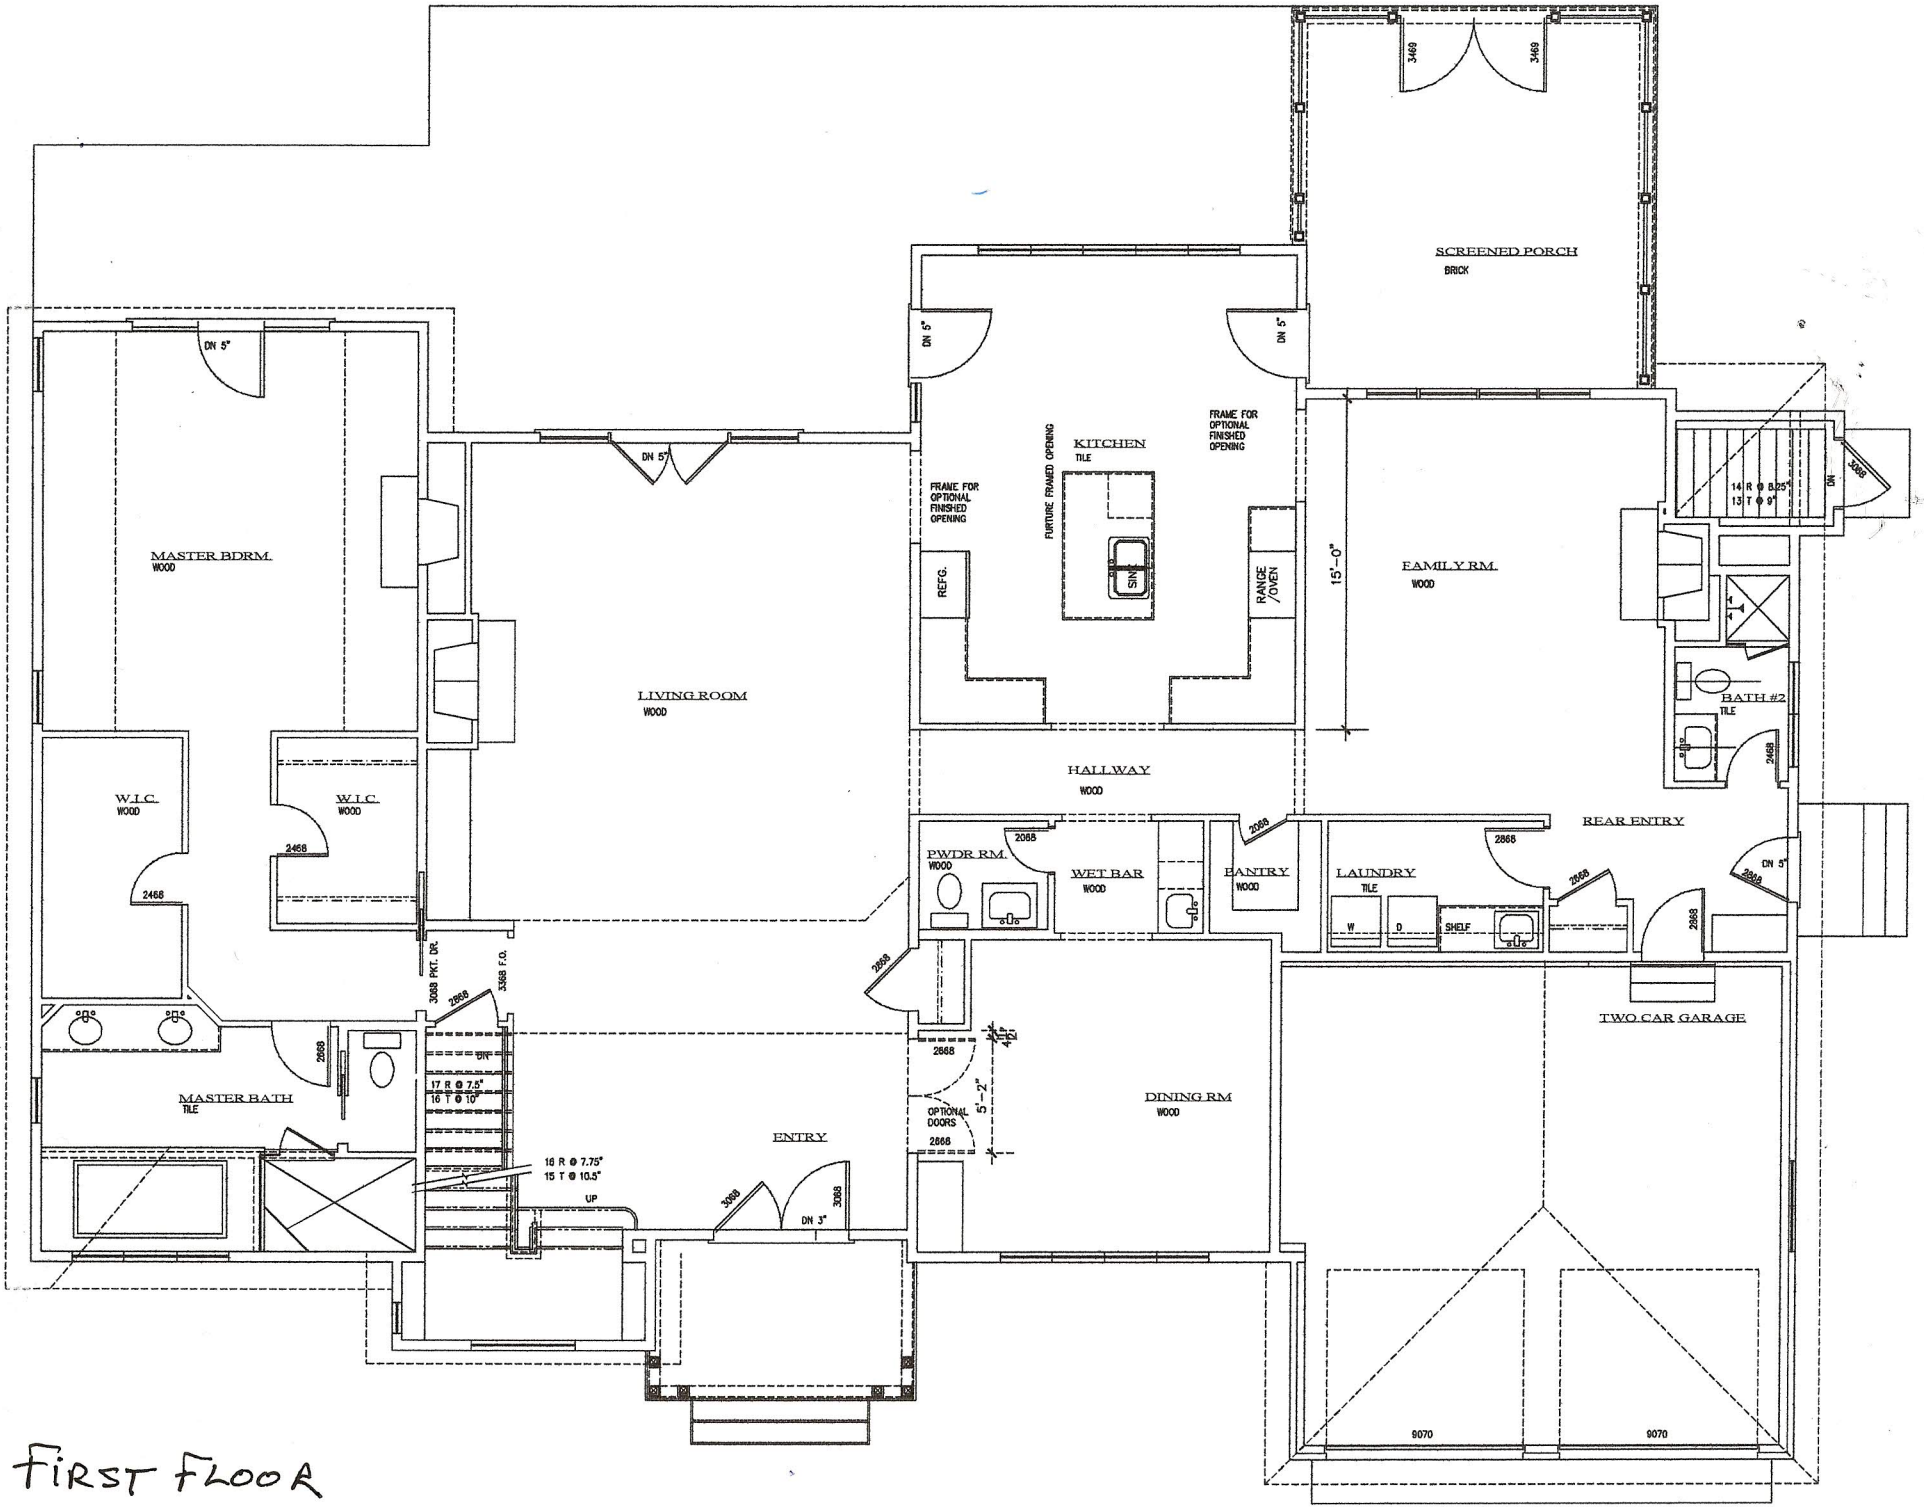
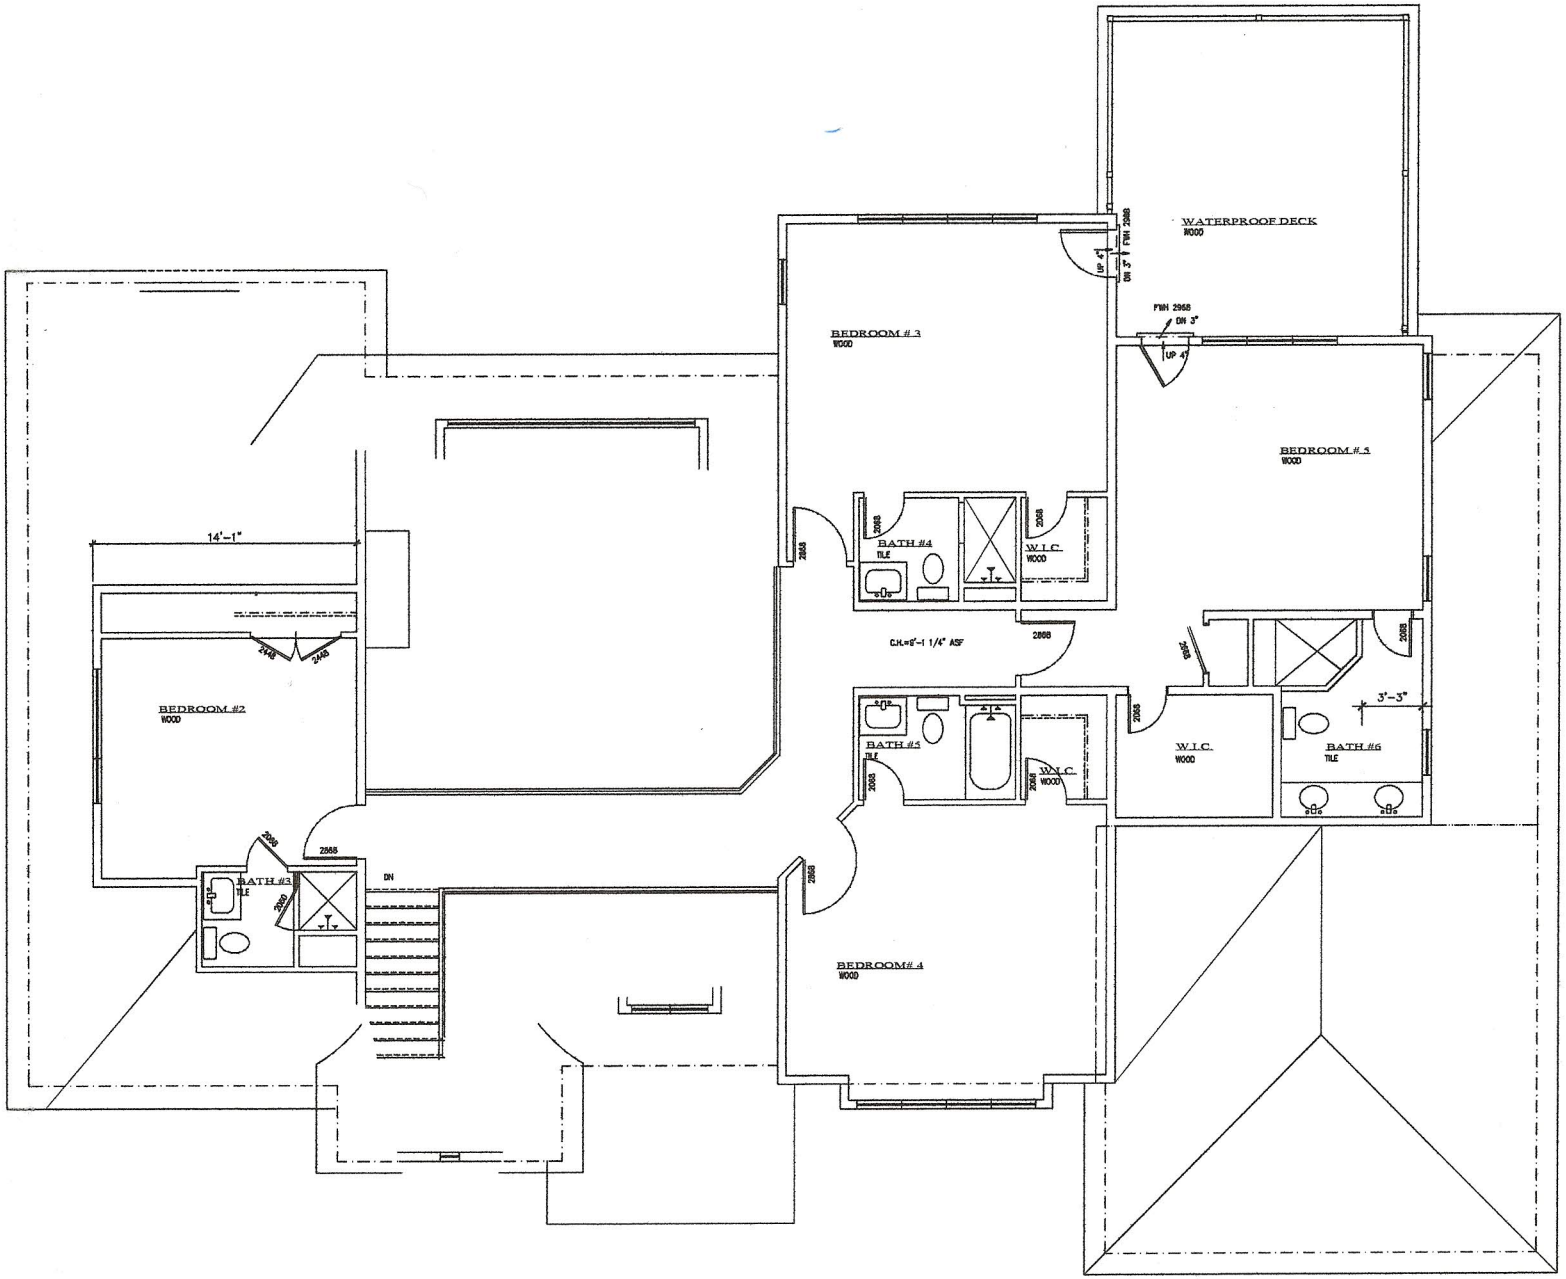

SCREENED PORCH
BRICK
3469
3469
DN 5"
DN 5"
DN 5"
KITCHEN
TILE
FRAME FOR OPTIONAL FINISHED OPENING
FUTURE FRAMED OPENING
FRAME FOR OPTIONAL FINISHED OPENING
REFG.
SINK
RANGE /OVEN
15'-0"
FAMILY RM.
WOOD
14 R @ 8.25"
13 T @ 9"
DN
3068
MASTER BDRM.
WOOD
LIVING ROOM
WOOD
BATH #2
TILE
2468
HALLWAY
WOOD
W.I.C.
WOOD
W.I.C.
WOOD
2468
2468
PWDR RM.
WOOD
2068
WET BAR
WOOD
PANTRY
WOOD
2068
REAR ENTRY
2868
LAUNDRY
TILE
W
D
SHELF
2868
2868
DN 5"
3068 PKT. DR.
3368 F.O.
2868
2868
TWO CAR GARAGE
MASTER BATH
TILE
2668
DN
17 R @ 7.5"
16 T @ 10"
2868
OPTIONAL DOORS
2868
5'-2"
DINING RM
WOOD
ENTRY
16 R @ 7.75"
15 T @ 10.5"
UP
3068
3068
DN 3"
9070
9070

FIRST FLOOR



SECOND FLOOR

SECOND FLOOR PLAN

REV.