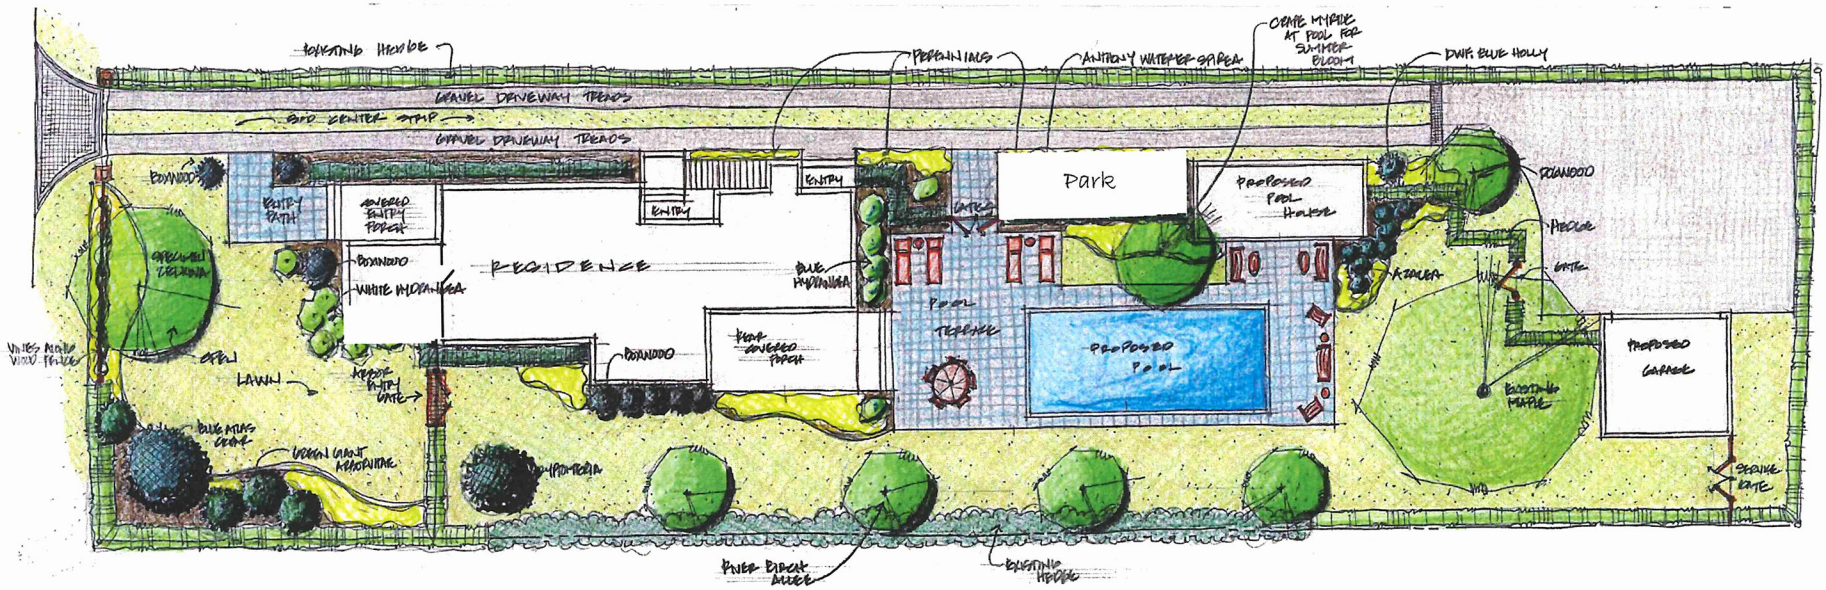
EXISTING HEDGE
GRAVEL DRIVEWAY TREADS
SOD CENTER STRIP
GRAVEL DRIVEWAY TREADS
PERENNIALS
ANTHONY WATERER SPIREA
CRAPE MYRTLE AT POOL FOR SUMMER BLOOM
DWF. BLUE HOLLY
BOXWOOD
ENTRY PATH
COVERED ENTRY PORCH
ENTRY
ENTRY
Park
PROPOSED POOL HOUSE
SCANGOO
PIERCE
GATE
RESIDENCE
BOXWOOD
WHITE HYDRANGEA
BLUE HYDRANGEA
AZALEA
OPEN LAWN
POOL TERRACE
PROPOSED POOL
PROPOSED GARAGE
EXISTING MAPLE
KEYSTONE PATIO GATE
BOXWOOD
REAR COVERED PORCH
BLUE ATLAS CEDAR
URBAN GIANT MISCANTHUS
HYDRANGEA
SERVICE GATE
RIVER BIRCH ALLEE
EXISTING HEDGE