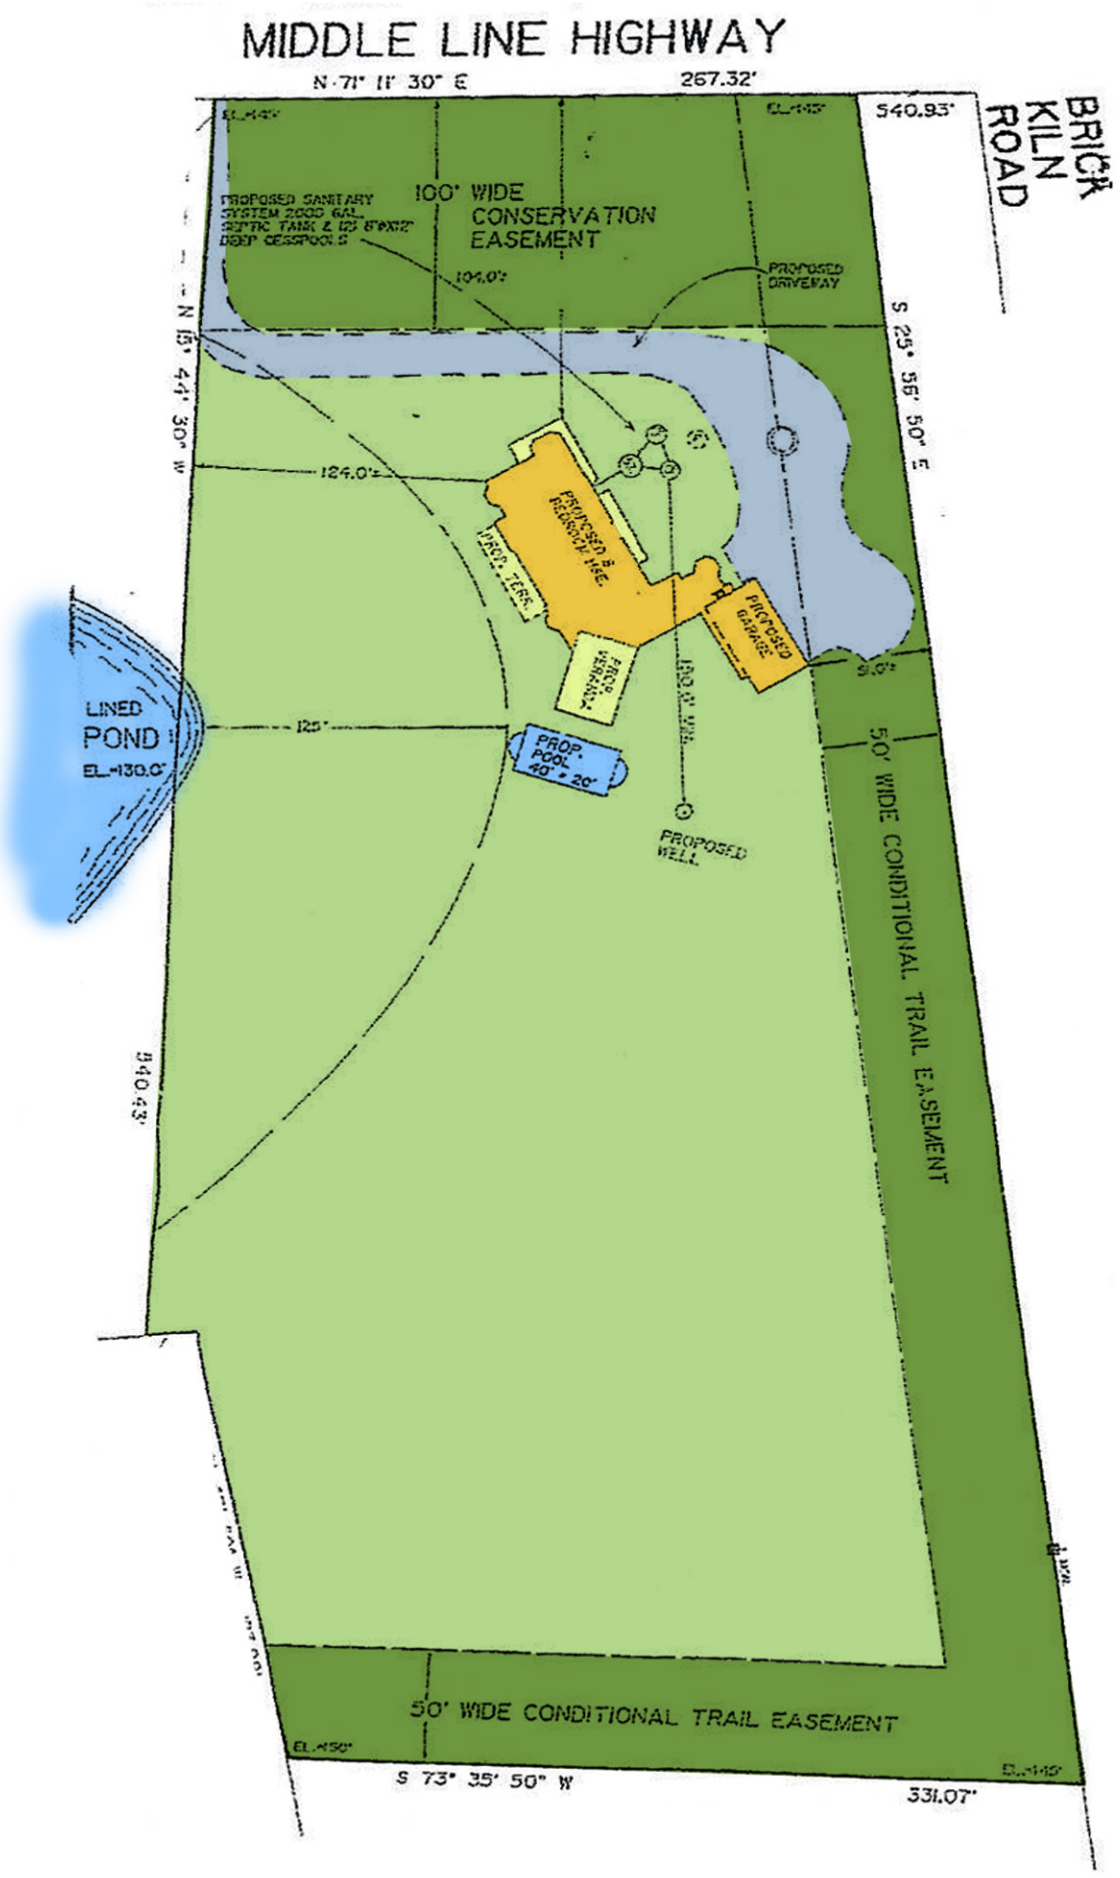

MIDDLE LINE HIGHWAY
N 71° 11' 30" E
267.32'
540.93'
BRICK KILN ROAD
100' WIDE CONSERVATION EASEMENT
PROPOSED SANITARY SYSTEM 2000 GAL. SEPTIC TANK & (2) 6'X12' DEEP DESPOOLS
104.0'
PROPOSED DRIVEWAY
S 25° 56' 50" E
N 15° 44' 30" W
124.0'
PROPOSED 2 STORY RESIDENCE
PROP. TERR.
PROPOSED GARAGE
PROP. TERR.
LINED POND
EL.=130.0'
125'
PROP. POOL 40' x 20'
PROPOSED WELL
50' WIDE CONDITIONAL TRAIL EASEMENT
540.43'
50' WIDE CONDITIONAL TRAIL EASEMENT
S 73° 35' 50" W
331.07'