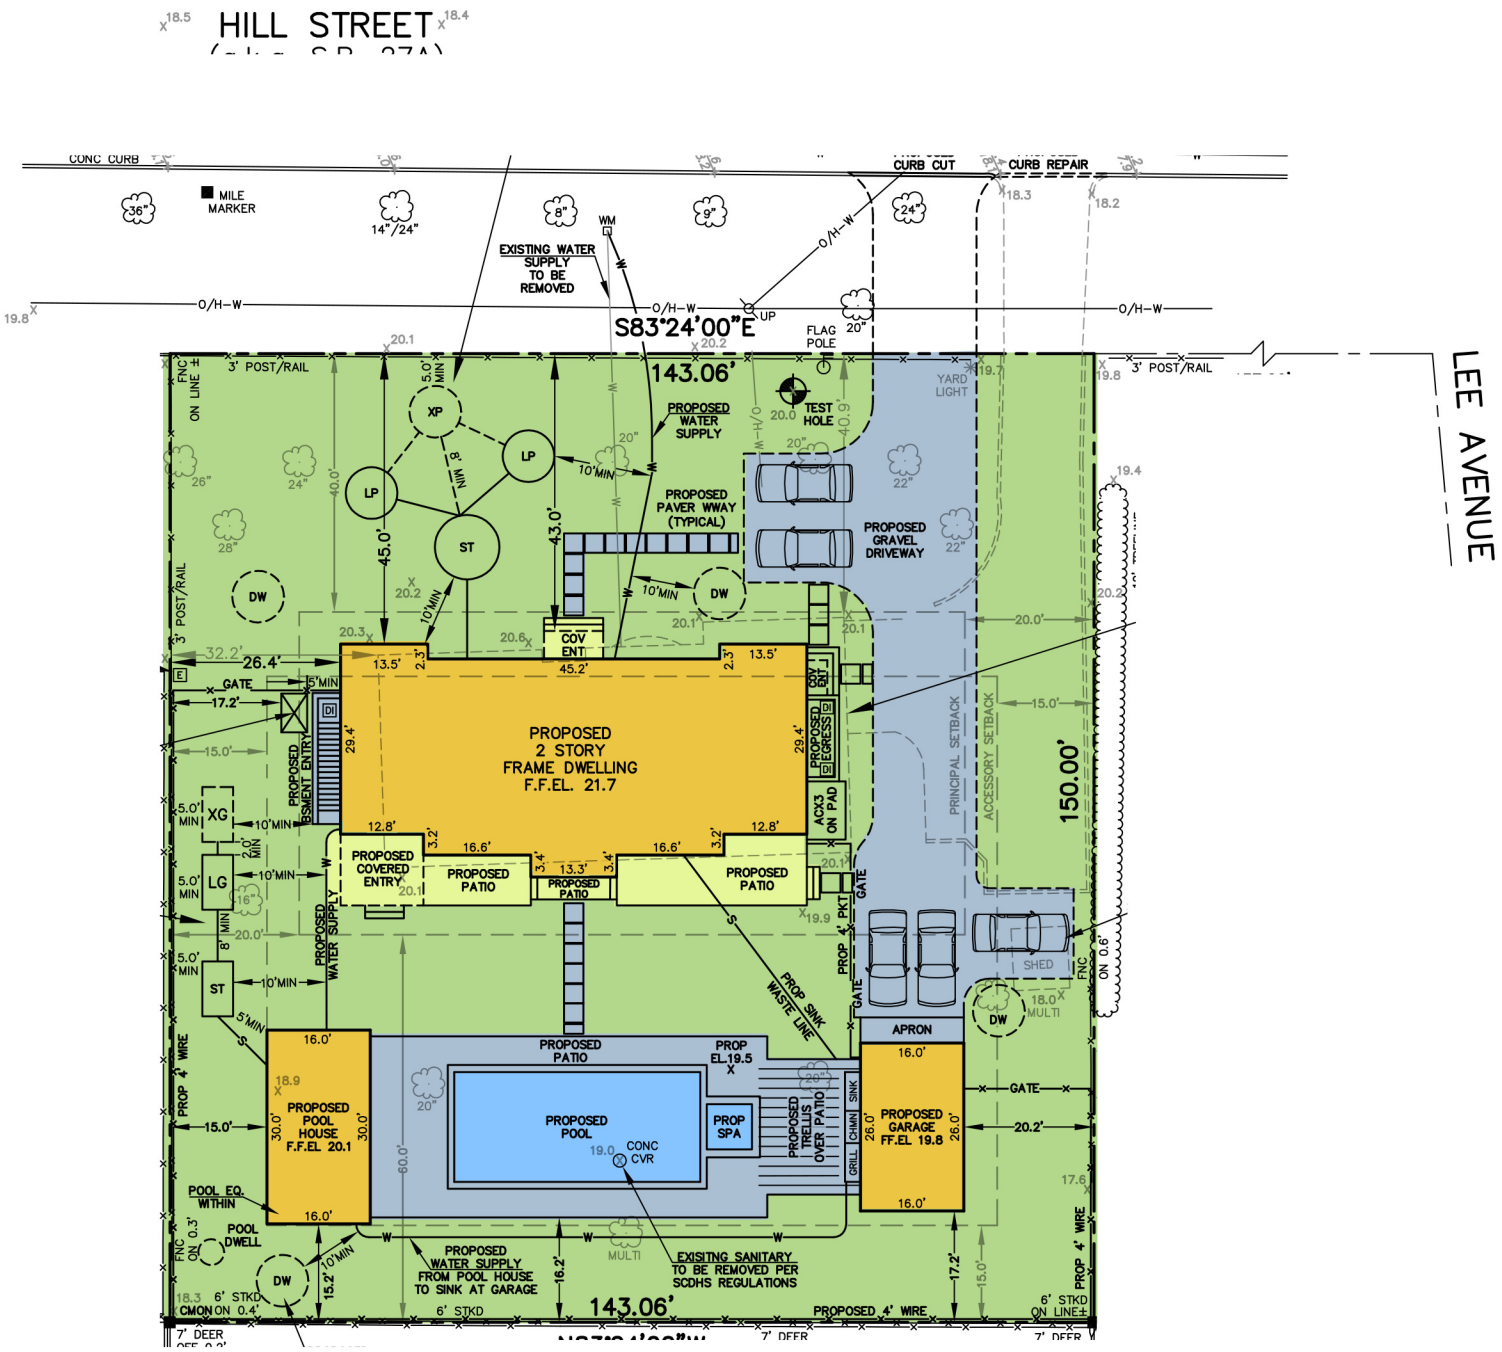
HILL STREET
CONC CURB
CURB CUT
CURB REPAIR
MILE MARKER
EXISTING WATER SUPPLY TO BE REMOVED
O/H-W
S83°24'00"E
143.06'
FLAG POLE
TEST HOLE
YARD LIGHT
3' POST/RAIL
LEE AVENUE
PROPOSED WATER SUPPLY
PROPOSED PAVER WWAY (TYPICAL)
PROPOSED GRAVEL DRIVEWAY
PROPOSED 2 STORY FRAME DWELLING F.F.EL. 21.7
PROPOSED BASEMENT ENTRY
PROPOSED EGRESS
PROPOSED COVERED ENTRY
PROPOSED PATIO
PROPOSED WATER SUPPLY
PROP SINK WASTE LINE
PROP 4' PKT GATE
PROPOSED POOL HOUSE F.F.EL 20.1
PROPOSED POOL
PROP SPA
PROPOSED TRELLIS OVER PATIO
PROPOSED GARAGE FF.EL 19.8
APRON
SHED
POOL EQ. WITHIN
POOL DWELL
PROPOSED WATER SUPPLY FROM POOL HOUSE TO SINK AT GARAGE
EXISITNG SANITARY TO BE REMOVED PER SCDHS REGULATIONS
PROPOSED 4' WIRE
6' STKD
7' DEER
150.00'
PRINCIPAL SETBACK
ACCESSORY SETBACK
XP
LP
ST
XG
LG
DW
COV ENT
ACX3 ON PAD
GATE
SINK
GRILL
CHMN
CONC CVR
MULTI