JOB No. 14219 ~ A6409

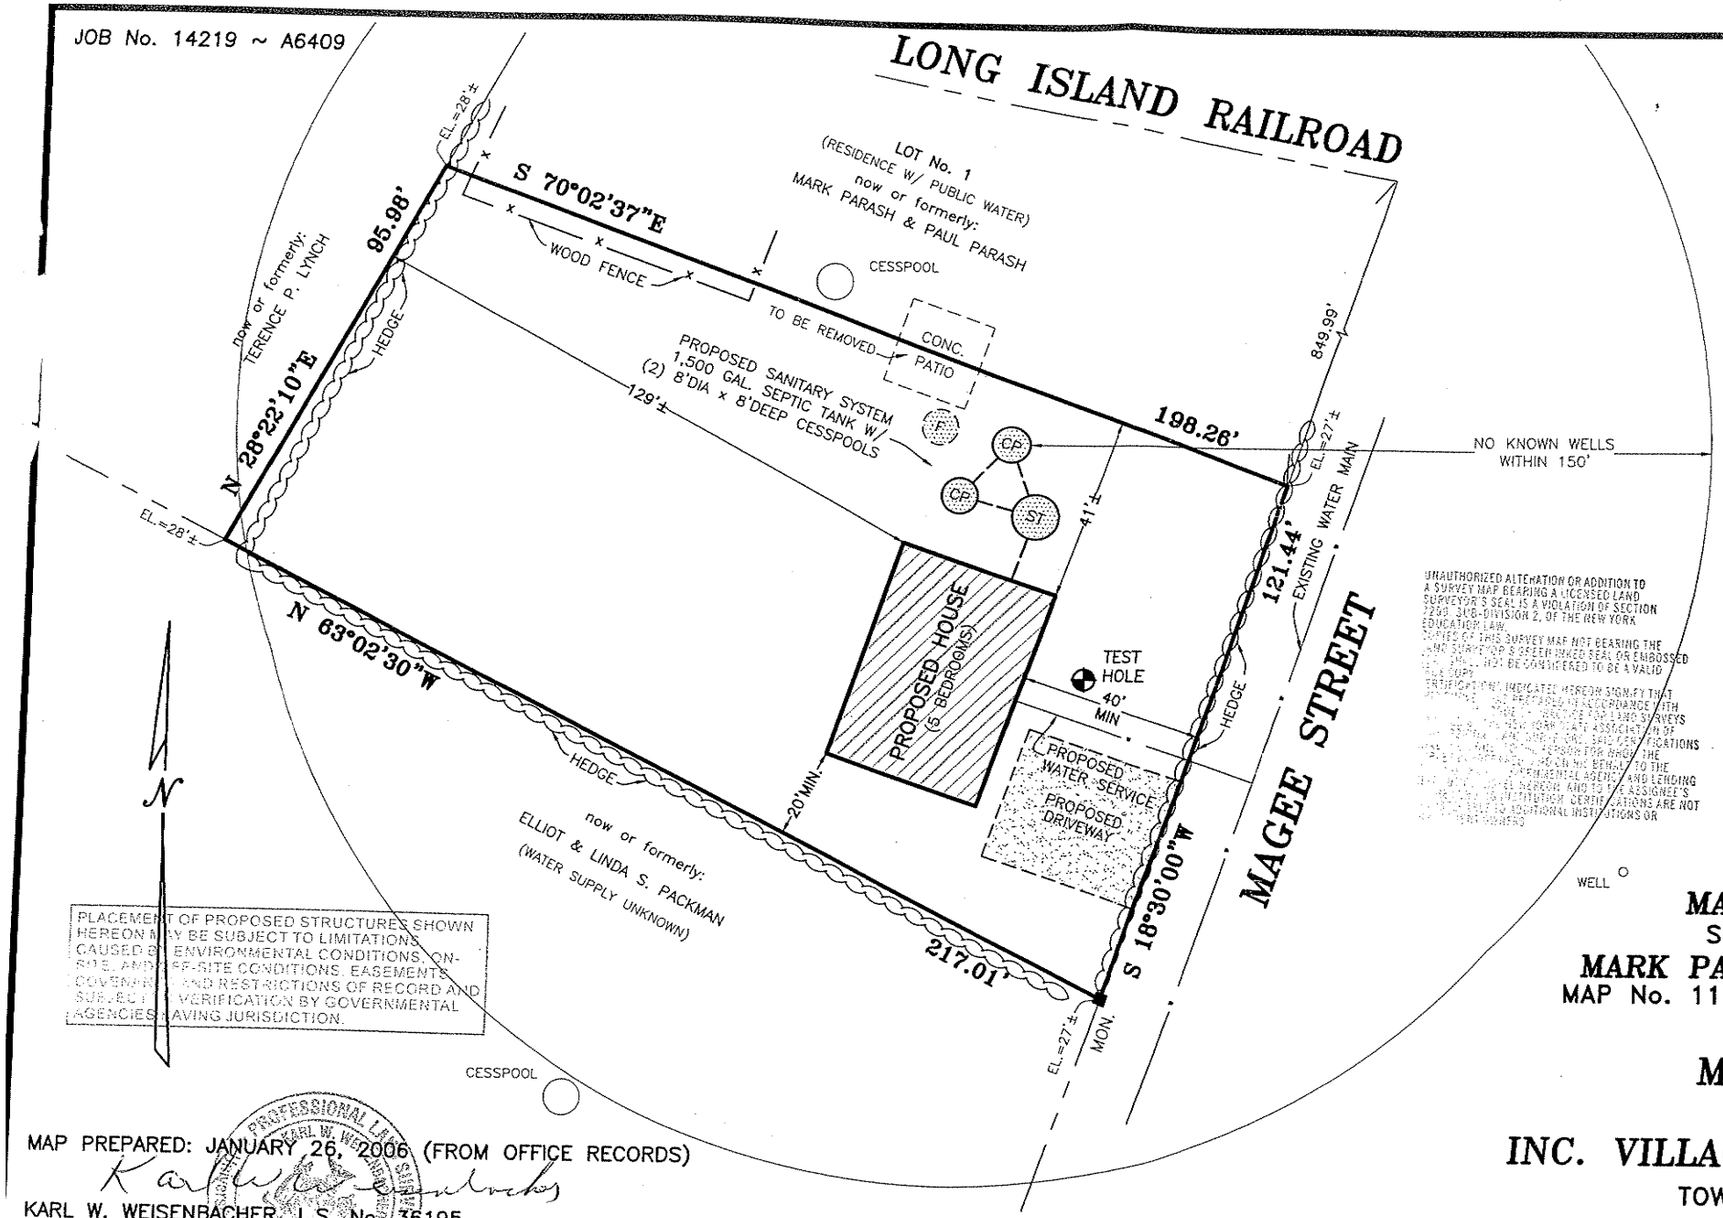

PLACEMENT OF PROPOSED STRUCTURES SHOWN HEREON MAY BE SUBJECT TO LIMITATIONS CAUSED BY ENVIRONMENTAL CONDITIONS, ON-SITE, AND OFF-SITE CONDITIONS, EASEMENTS, COVENANTS AND RESTRICTIONS OF RECORD AND SUBJECT TO VERIFICATION BY GOVERNMENTAL AGENCIES HAVING JURISDICTION.

UNAUTHORIZED ALTERATION OR ADDITION TO A SURVEY MAP BEARING A LICENSED LAND SURVEYOR'S SEAL IS A VIOLATION OF SECTION 7209, SUB-DIVISION 2, OF THE NEW YORK EDUCATION LAW.

COPIES OF THIS SURVEY MAP NOT BEARING THE LAND SURVEYOR'S EMBOSSED SEAL OR EMBOSSED SEAL SHALL NOT BE CONSIDERED TO BE A VALID COPY.

CERTIFICATIONS INDICATED HEREON SIGNIFY THAT THIS SURVEY WAS PREPARED IN ACCORDANCE WITH THE CURRENT STANDARDS OF PRACTICE FOR LAND SURVEYS JOINTLY ESTABLISHED AND ADOPTED BY NEW YORK STATE ASSOCIATION OF PROFESSIONAL LAND SURVEYORS. SPECIFIC LOCATIONS OF UNDERGROUND FEATURES PURCHASED FOR AND ON BEHALF TO THE CONTEMPLATED AGENTS AND LENDING INSTITUTION, HEREON, AND TO THE ASSIGNEE'S OF THE LENDING INSTITUTION. CERTIFICATIONS ARE NOT TRANSFERABLE TO ADDITIONAL INSTITUTIONS OR SUBSEQUENT OWNERS.

SUFFOLK COUNTY TAX MAP

DISTRICT	0904
SECTION	001.00
BLOCK	02.00
PARCEL	002.002

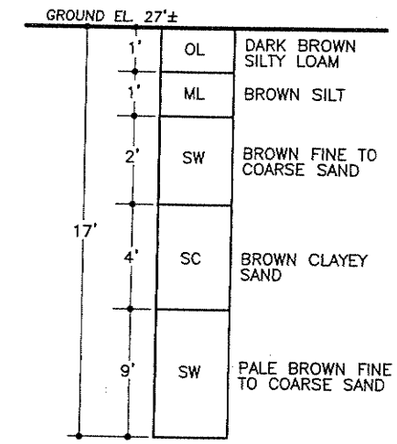

TEST HOLE DATA
NOT TO SCALE
TEST HOLE DUG 6/30/03

MAP OF LOT No. 2
SUBDIVISION MAP OF
MARK PARASH & PAUL PARASH
MAP No. 11135 ~ FILED: JULY 20, 2004
FOR
MARK PARASH
SITUATE
INC. VILLAGE OF SOUTHAMPTON
TOWN OF SOUTHAMPTON
SUFFOLK COUNTY, NEW YORK

AREA = 22,446 S.F. (0.515 ACRE)
SCALE: 1" = 30'

MAP PREPARED: JANUARY 26, 2006 (FROM OFFICE RECORDS)

KARL W. WEISENBACHER, L.S. No. 36195
S. H. W. & S. LAND SURVEYORS P.C.
SQUIRES, HOLDEN, WEISENBACHER & SMITH
LAND SURVEYORS ~ ENGINEERS
SOUTHAMPTON ~ NEW YORK

NOTES

1. DATUM IS N.G.V.D. OF 1929. ELEVATIONS SHOWN AS SCALED FROM S.C.D.P.W. TOPOGRAPHIC MAPS OF "FIVE EASTERN TOWNS".

14219.dwg