3541 - D-2226

TITLE NO. 84-52-18900

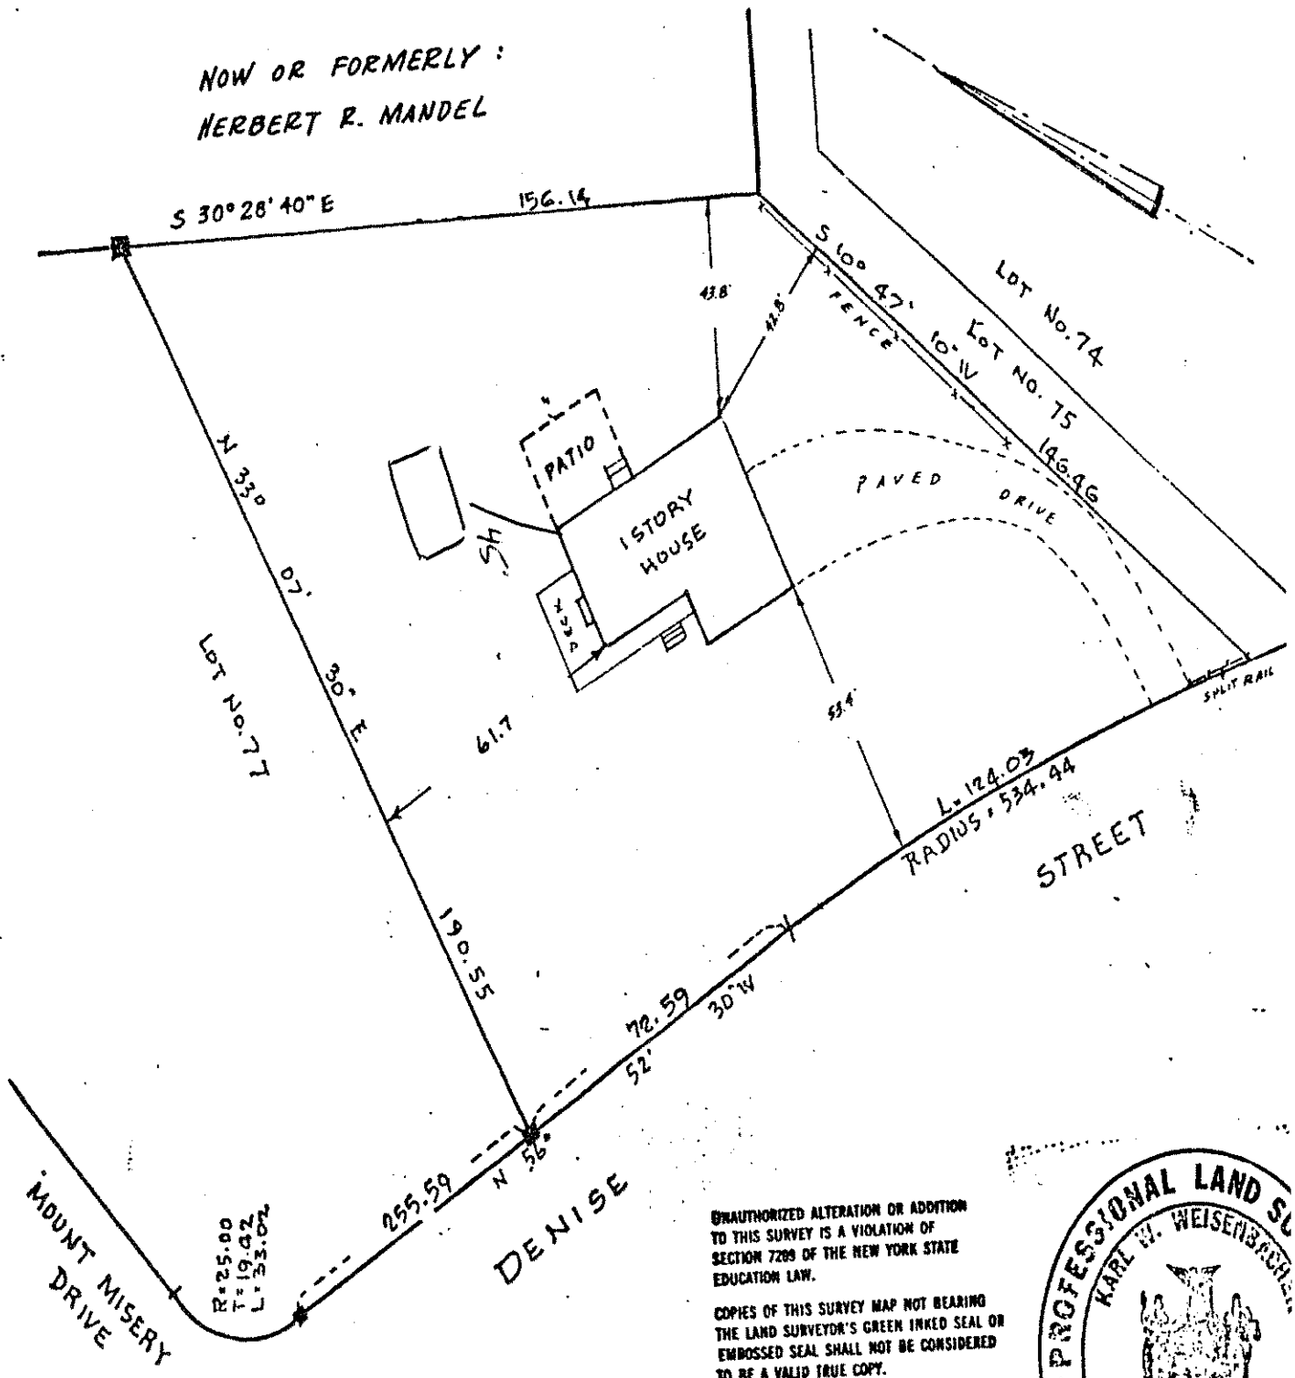

UNAUTHORIZED ALTERATION OR ADDITION TO THIS SURVEY IS A VIOLATION OF SECTION 7209 OF THE NEW YORK STATE EDUCATION LAW.

COPIES OF THIS SURVEY MAP NOT BEARING THE LAND SURVEYOR'S GREEN INKED SEAL OR EMBOSSED SEAL SHALL NOT BE CONSIDERED TO BE A VALID TRUE COPY.

GUARANTEES INDICATED HEREON SHALL RUN ONLY TO THE PERSON FOR WHOM THE SURVEY, IS PREPARED, AND ON HIS BEHALF TO THE TITLE COMPANY GOVERNMENTAL AGENCY AND LENDING INSTITUTION LISTED HEREON, AND TO THE ASSIGNEES OF THE LENDING INSTITUTION. GUARANTEES ARE NOT TRANSFERABLE TO ADDITIONAL INSTITUTIONS OR SUBSEQUENT OWNERS

PROFESSIONAL LAND SURVEYOR
KARL W. WEISENBACH
Lic. No. 36295
University of the State of N

SUFFOLK COUNTY TAX MAP
DISTRICT: 0900
SECTION: 026.00
BLOCK: 02.00
PARCEL: 095.000

MAP OF LOT No. 76 SECTION 2
SUBDIVISION MAP OF
MOUNT MISERY ESTATES
MAP NO. 5051 FILED: MARCH 1. 1968
FOR
MICHAEL DeNARDO
SITUATE
SAG HARBOR
TOWN OF SOUTHAMPTON