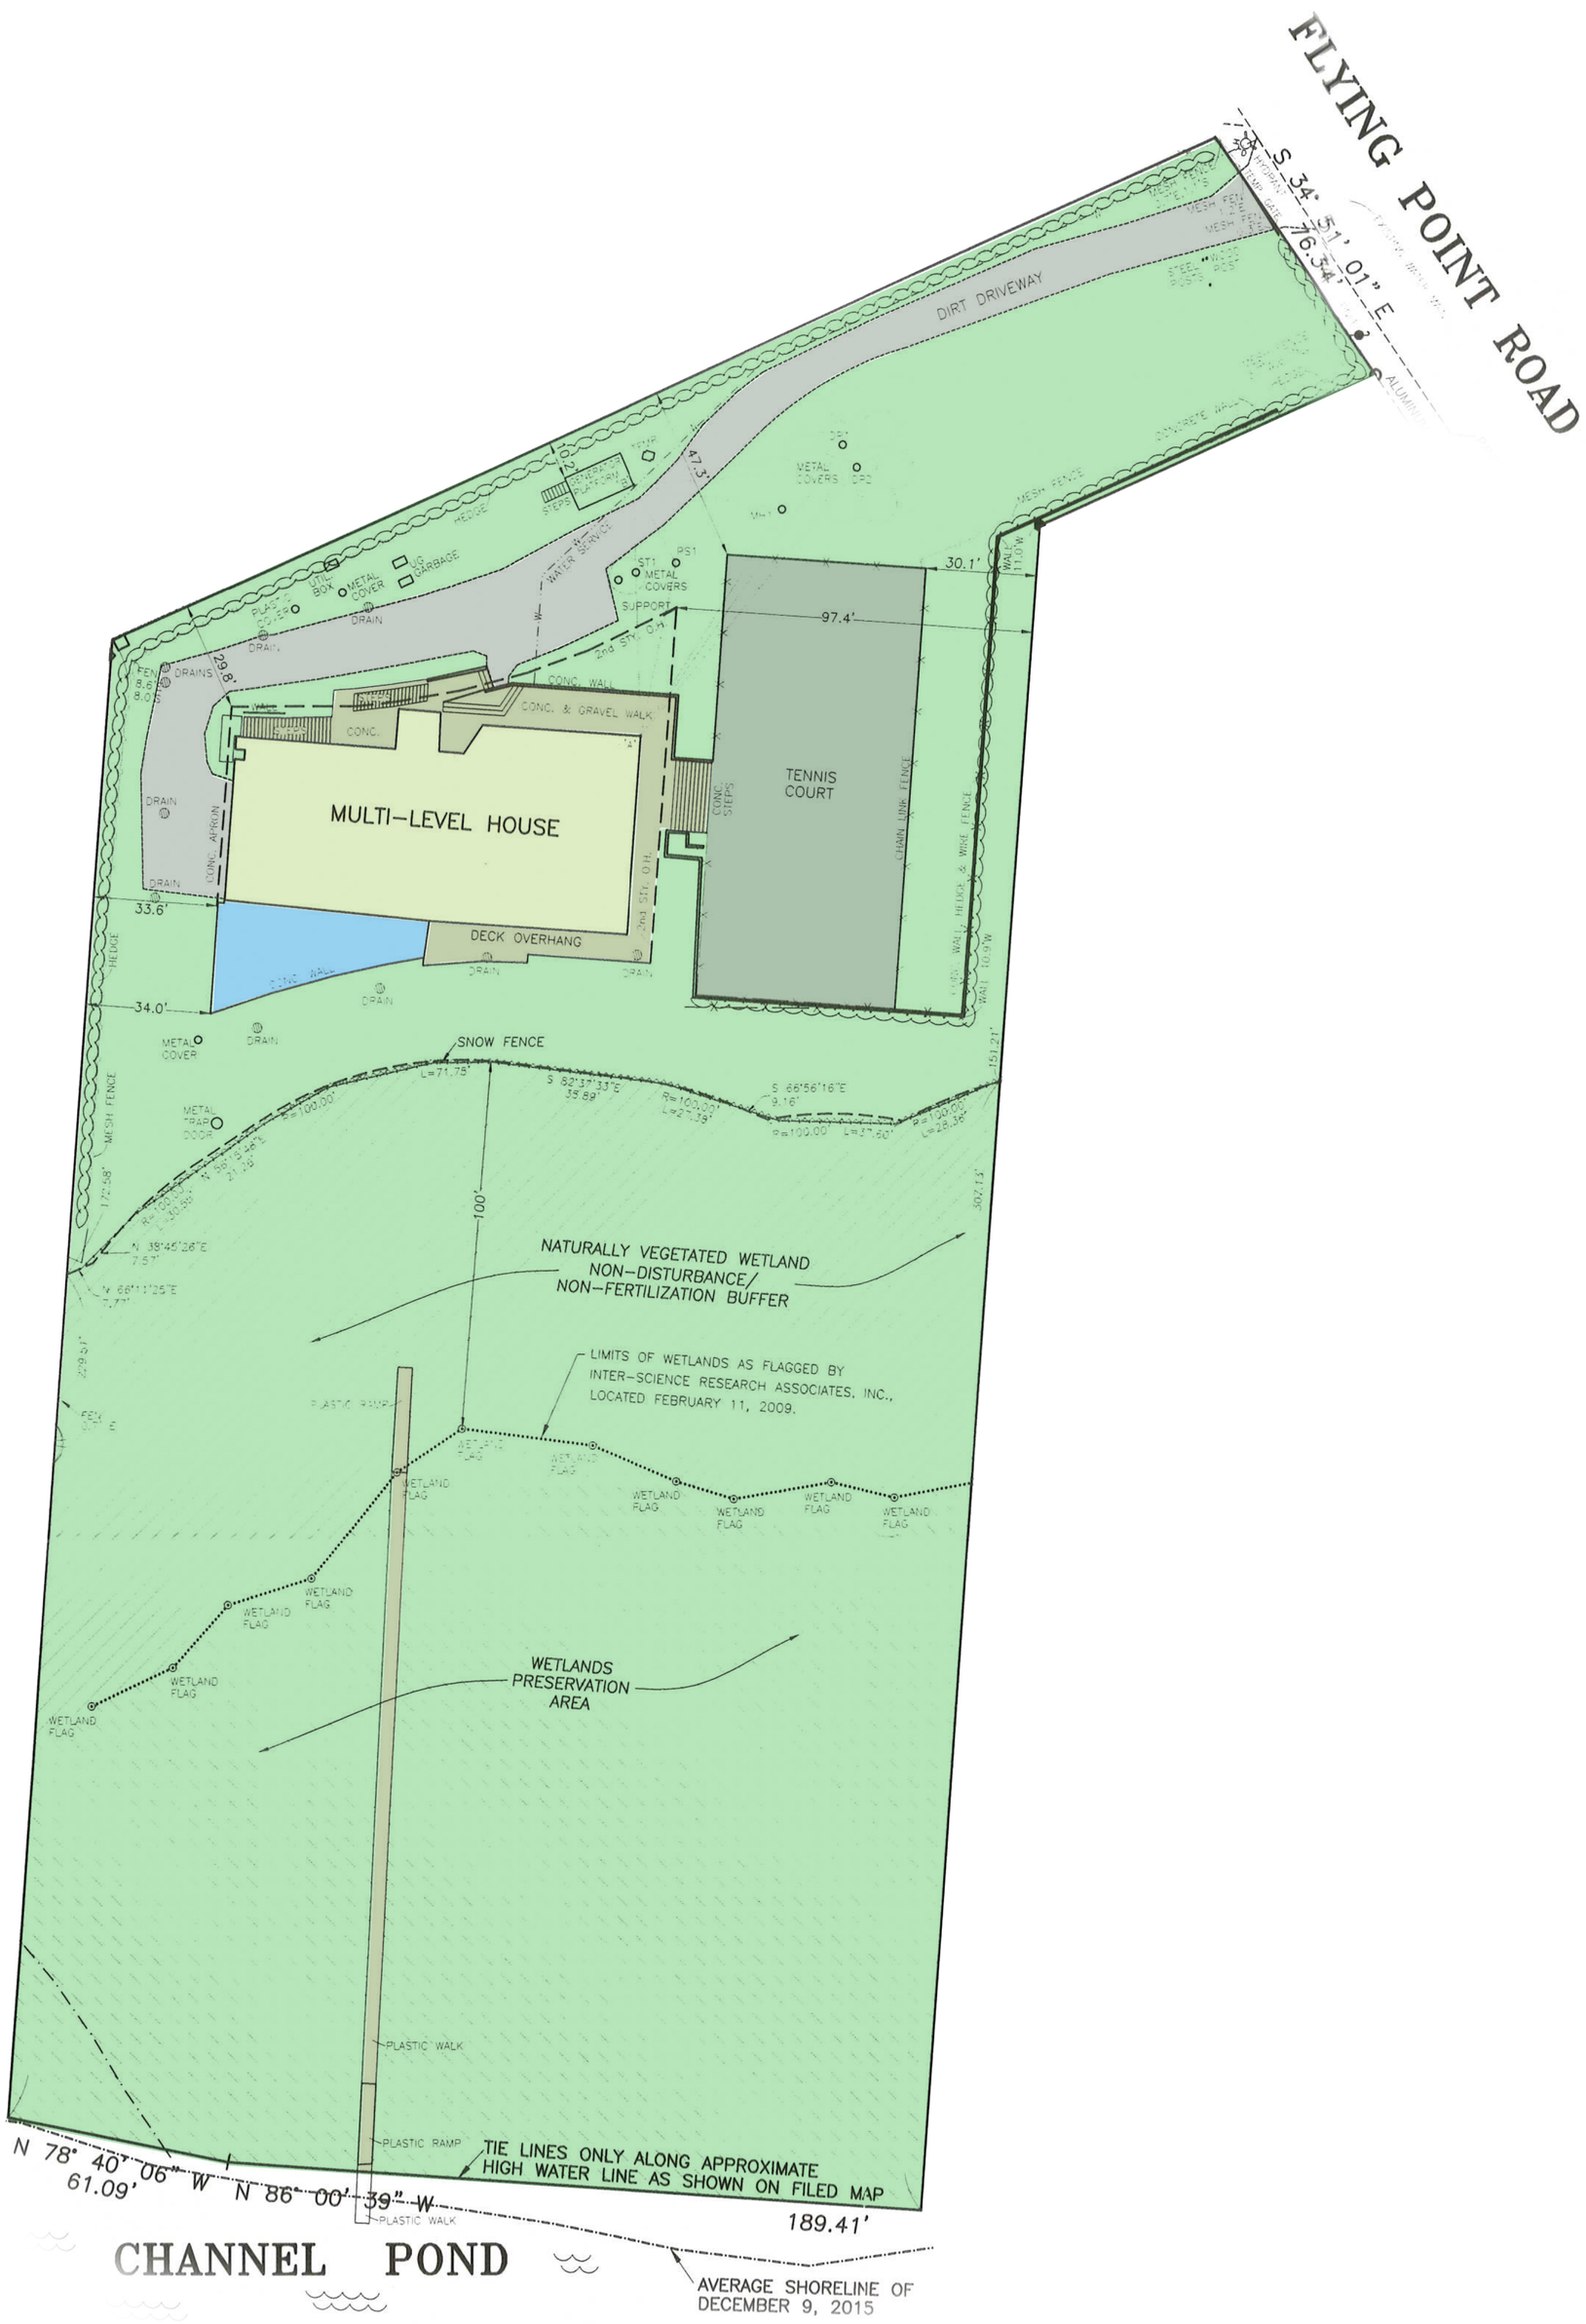
FLYING POINT ROAD
S 34° 51' 01" E
76.34'
DIRT DRIVEWAY
MULTI-LEVEL HOUSE
TENNIS COURT
DECK OVERHANG
CONC. & GRAVEL WALK
CONC. WALL
CHAIN LINK FENCE
WATER SERVICE
SUPPORT
97.4'
30.1'
47.3'
29.8'
33.6'
34.0'
SNOW FENCE
NATURALLY VEGETATED WETLAND
NON-DISTURBANCE/
NON-FERTILIZATION BUFFER
LIMITS OF WETLANDS AS FLAGGED BY
INTER-SCIENCE RESEARCH ASSOCIATES, INC.,
LOCATED FEBRUARY 11, 2009.
WETLAND FLAG
WETLANDS
PRESERVATION
AREA
PLASTIC WALK
PLASTIC RAMP
N 78° 40' 06" W
61.09'
N 86° 00' 39" W
189.41'
TIE LINES ONLY ALONG APPROXIMATE
HIGH WATER LINE AS SHOWN ON FILED MAP
CHANNEL POND
AVERAGE SHORELINE OF
DECEMBER 9, 2015