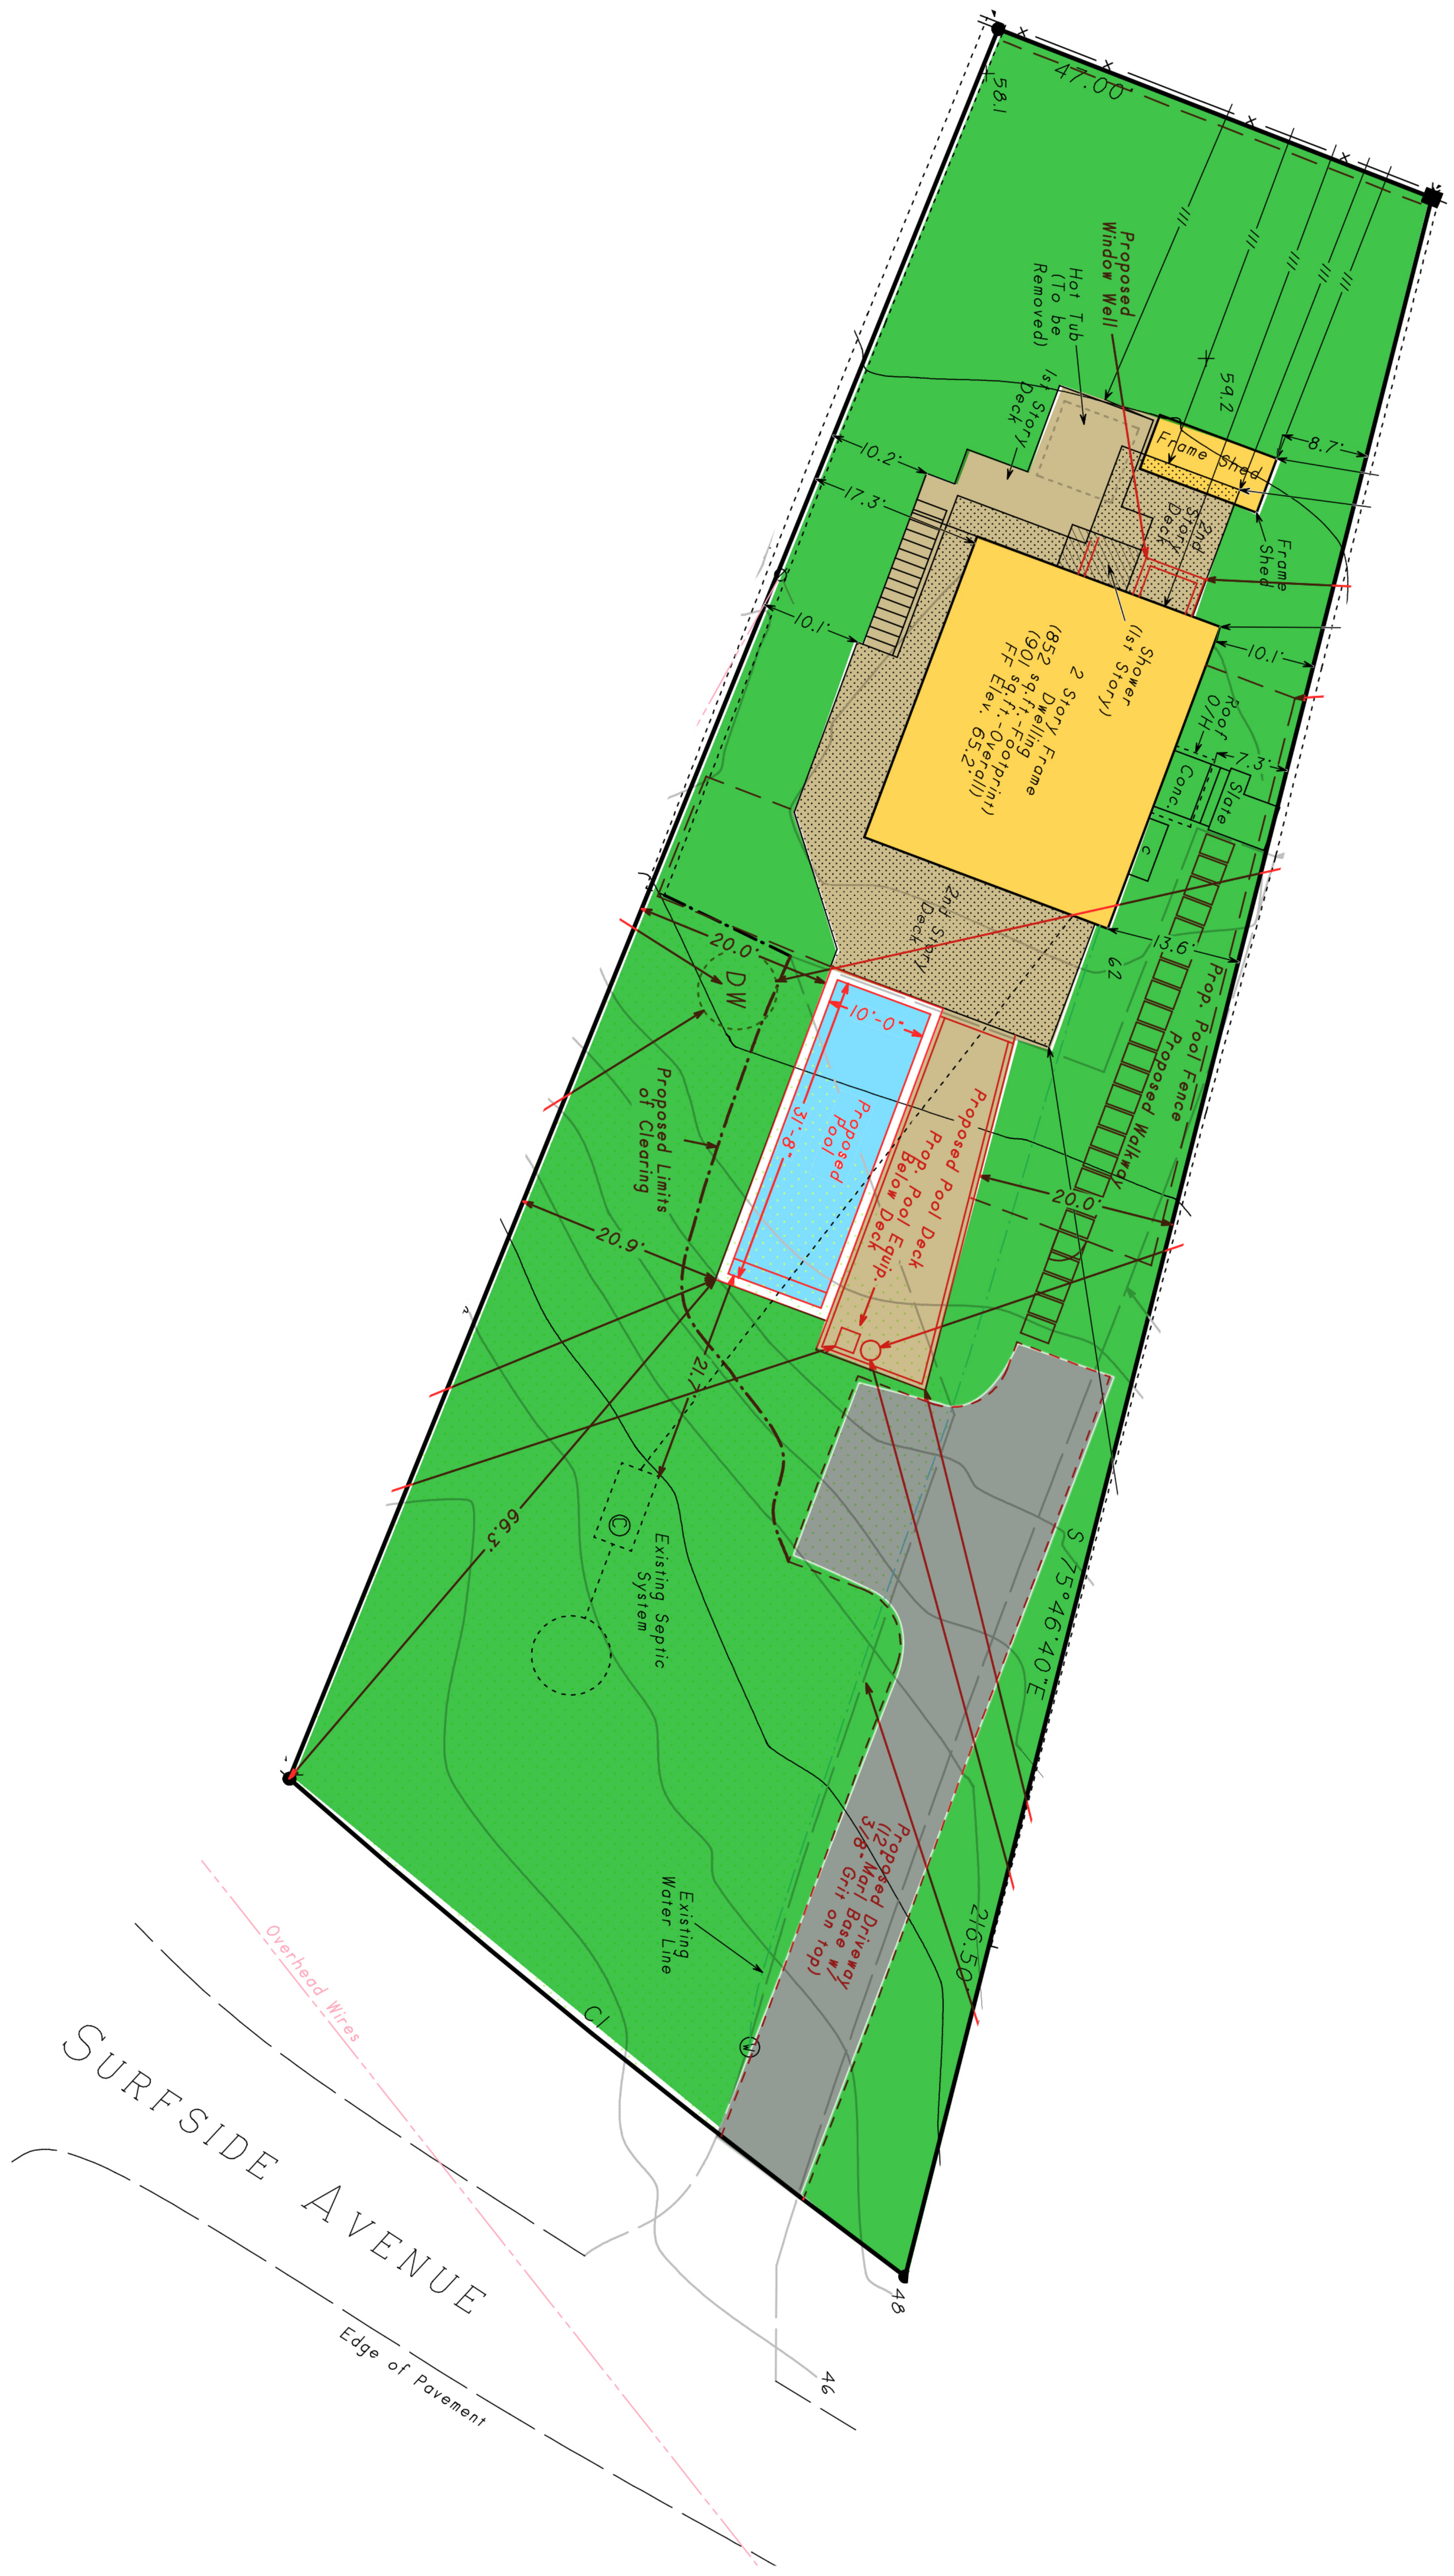
47.00
58.1
Proposed Window Well
Hot Tub (To be Removed)
1st Story Deck
59.2
Frame Shed
8.7'
Frame Shed
10.2'
17.3'
2nd Story Deck
Shower (1st Story)
2 Story Frame Dwelling (852 sq.ft.-Footprint) (901 sq.ft.-Overall) FF Elev. 65.2'
10.1'
10.1'
Roof O/H
7.3'
Conc.
Slate
C
13.6'
62
2nd Story Deck
Prop. Pool Fence
Proposed Walkway
20.0'
DW
10'-0"
31'-8"
Proposed Pool
Proposed Pool Deck
Prop. Pool Deck
Below Pool Equip.
Below Deck
Proposed Limits of Clearing
20.0'
20.9'
21
66.3
Existing Septic System
S 75°46'40"E
216.50
Proposed (12"-Med Driveway 3/8"-Marl Base w/ Grit on top)
Existing Water Line
CL
Overhead Wires
SURFSIDE AVENUE
Edge of Pavement
48
46