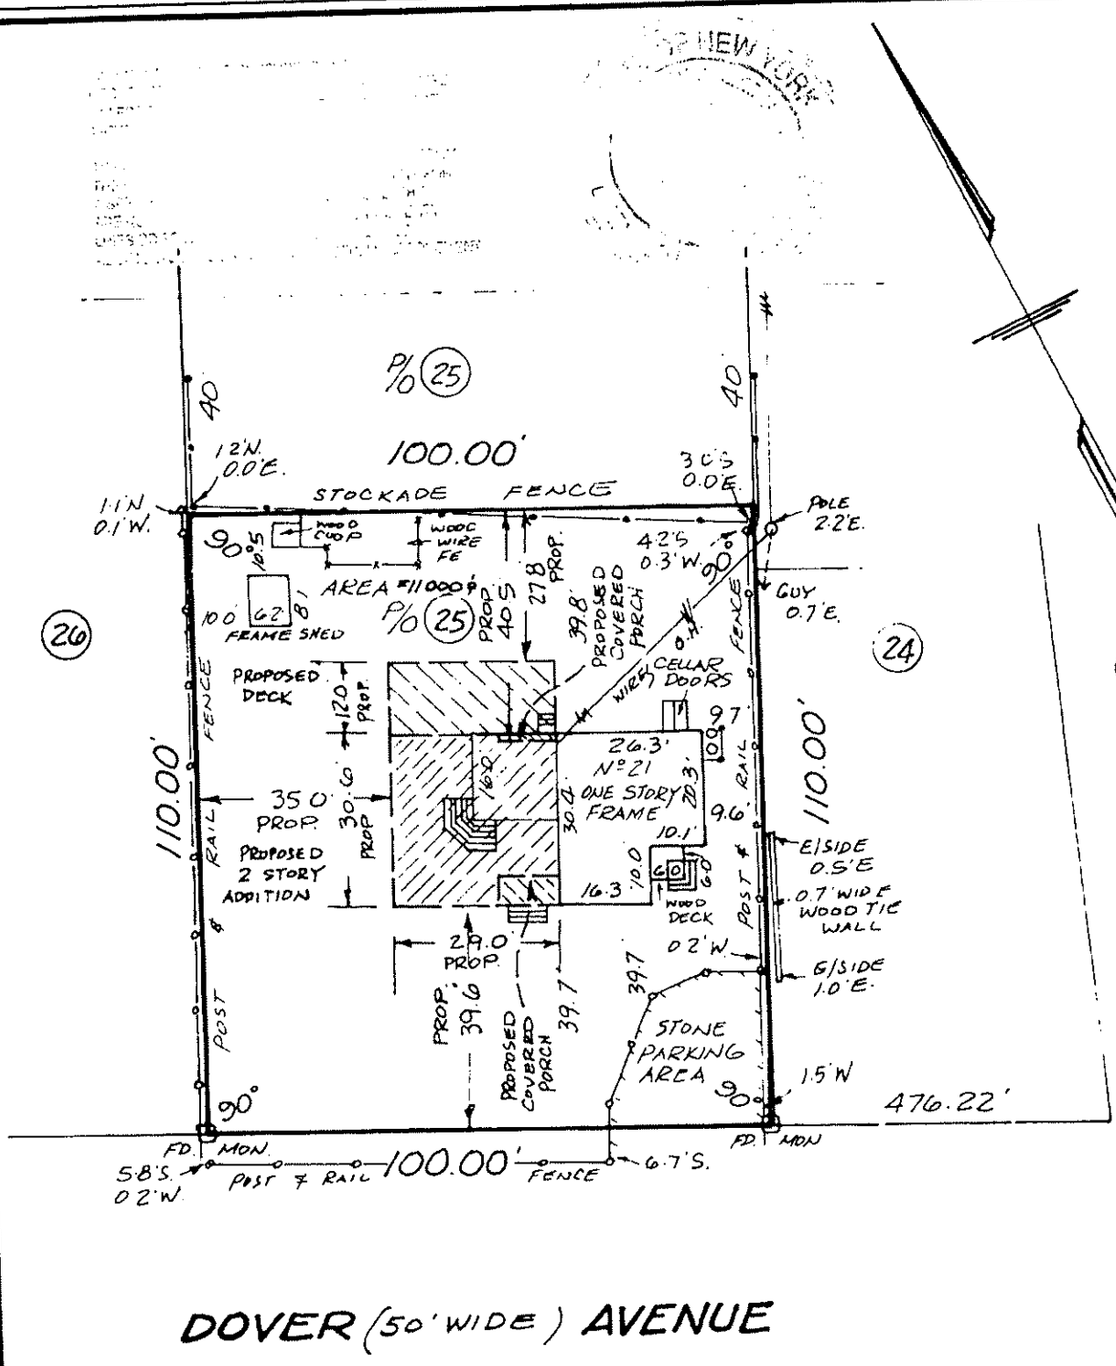

SURVEY OF PART OF LOT 25
MAP OF ROSES GROVE BEL. TO SOUTHAMPTON-PECONIC BAY ESTATES
FILED AUG. 5, 1910 • FILE NO. 16
SITUATED AT ROSE'S GROVE • TOWN OF SOUTHAMPTON • SUFFOLK CO.
GUARANTEED TO LONG ISLAND SAVINGS BANK
AQUEBOGUE ABSTRACT CORP.
SUZANNE ALFORD and PHILIP ALFORD

SUFFOLK COUNTY TAX MAP			
DISTRICT	SECTION	BLOCK	LOT
900	42	3	22

SURVEYED MARCH 21, 1997
REVISED TO DATE APRIL 1, 1997 SEPT. 25, 2000
LOC. SHED NOV. 18, 2000
PLOT PLAN DEC. 26, 2000
Harry P. Hillebrand
SCALE • 1" = 30'

HARRY P. HILLEBRAND
LAND SURVEYOR
11 CHURCHILL LANE. SMITHTOWN. NEW YORK
TEL. (516) 543-5139

SOUTHAMPTON SURVEYORS
AND LAND DESIGN
44 FLANDERS ROAD. HAMPTON BAYS. NEW YORK
TEL. (516) 728-7862

FILE 97071

21