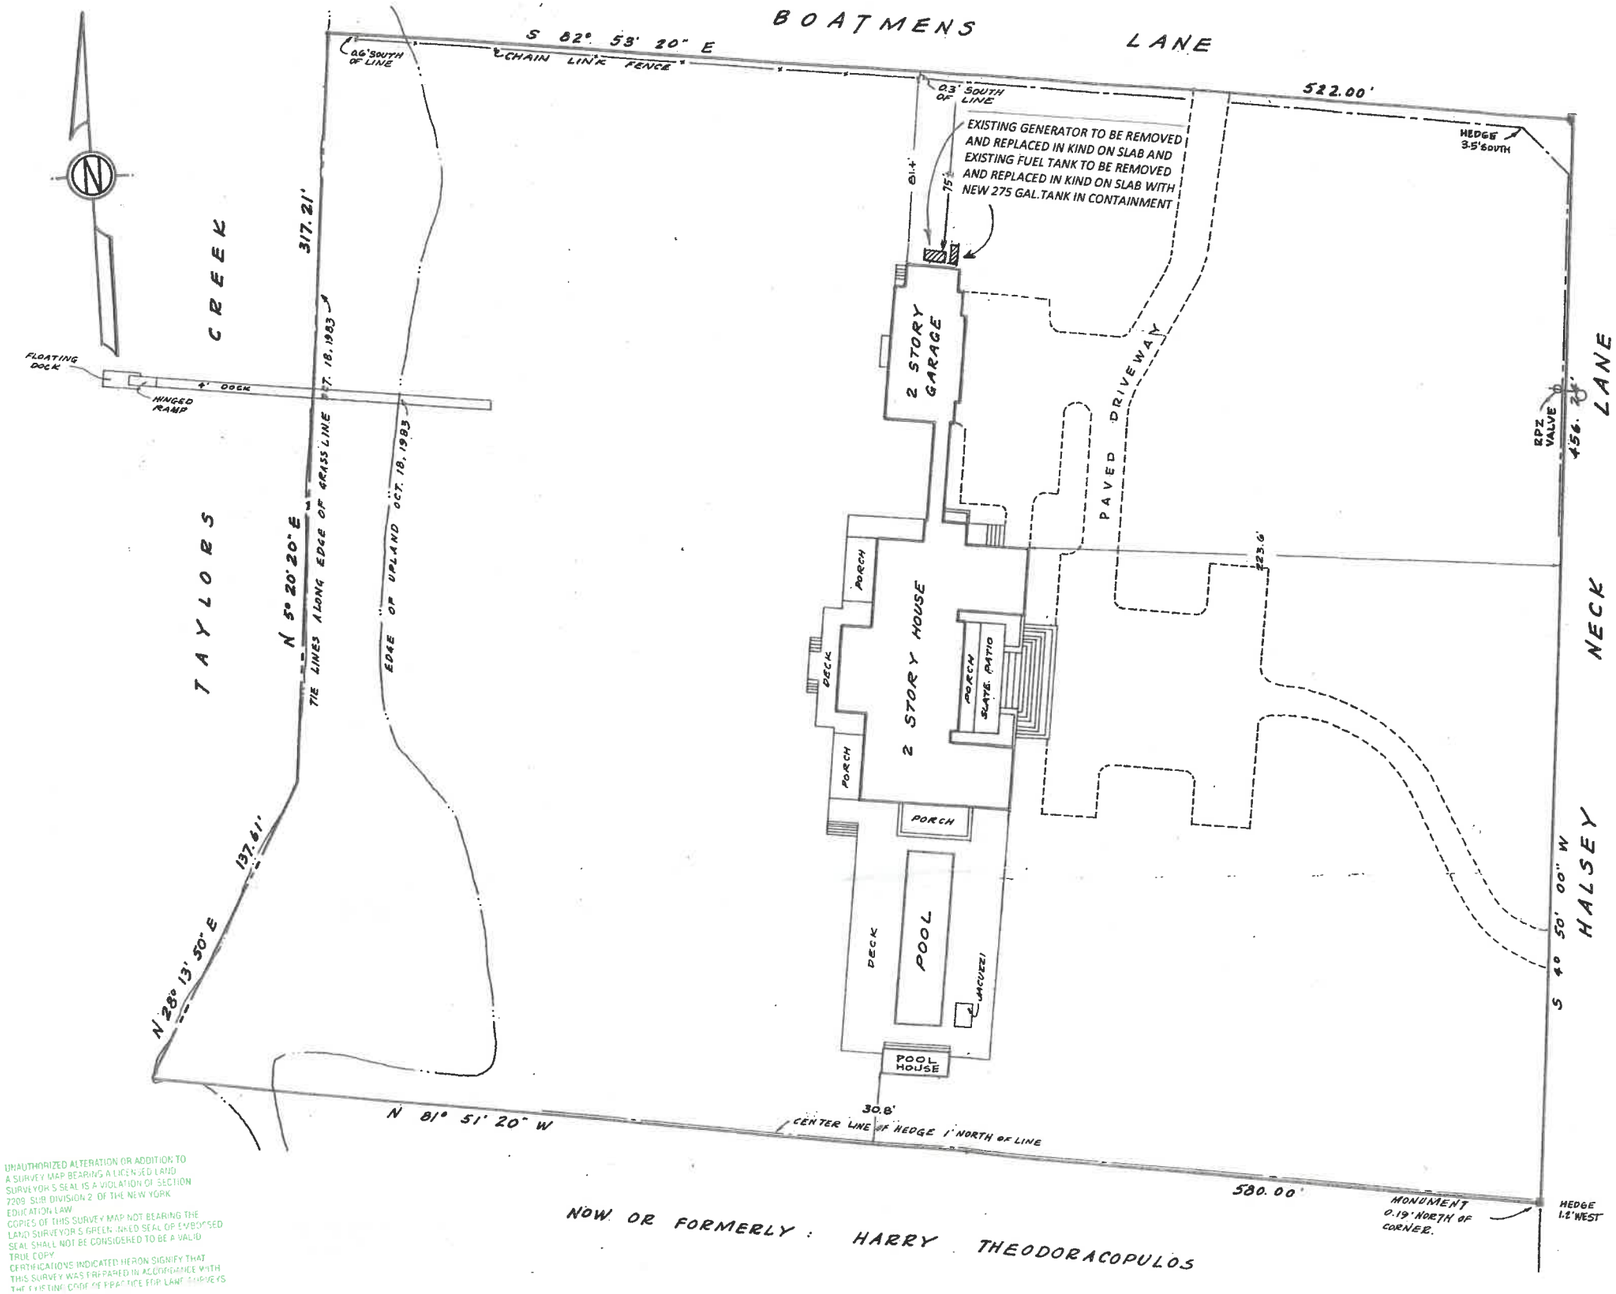

UNAUTHORIZED ALTERATION OR ADDITION TO A SURVEY MAP BEARING A LICENSED LAND SURVEYOR'S SEAL IS A VIOLATION OF SECTION 7209 SUB DIVISION 2 OF THE NEW YORK EDUCATION LAW
COPIES OF THIS SURVEY MAP NOT BEARING THE LAND SURVEYOR'S GREEN INKED SEAL OF EMBOSSED SEAL SHALL NOT BE CONSIDERED TO BE A VALID TRUE COPY
CERTIFICATIONS INDICATED HERON SIGNIFY THAT THIS SURVEY WAS PREPARED IN ACCORDANCE WITH THE EXISTING CODE OF PRACTICE FOR LAND SURVEYS

ALIGNMENT OF PROPOSED STRUCTURES SHOWN HEREON MAY BE SUBJECT TO LIMITATIONS IMPOSED BY ENVIRONMENTAL CONDITIONS, ON- AND OFF SITE CONDITIONS, EASEMENTS, FILED MAPS AND RESTRICTIONS OF RECORD AND SUBJECT TO VERIFICATION BY GOVERNMENTAL AGENCIES HAVING JURISDICTION.

Map Prepared: JAN. 21, 2019 (From Office Records/Prop. Generator & Fuel Tank)

PROFESSIONAL LAND SURVEYOR ROBERT A. SMITH

ROBERT A. SMITH, L.S. No. 49239
SQUIRES, HOLDEN, WEISENBACHER & SMITH
LAND SURVEYORS - ENGINEERS
SOUTHAMPTON, N.Y.

SUFFOLK COUNTY TAX MAP
DISTRICT : 0904
SECTION : 012.00
BLOCK : 03.00
PARCEL : 008.000

■ DENOTES MONUMENT
SCALE : 1" = 50'

BOOK - PAGE
457 46-49