SURVEYED FOR:- JOSEPH. M. BURGA & THERESA A. GRIMMIG

LOCATED AT LAUREL, T/O - RIVERHEAD, SUFF. CO., N.Y.

LOT IS DESCRIBED

MAP OF AS SHOWN

SCALE 1" = 60'

GUARANTEED TO;
JOSEPH M. BURGA
THERESA A. GRIMMIG
ALLSHORE ABSTRACT LTD.
COMMONWEALTH LAND TITLE-
INS CO.
FIRST WEST MORTGAGE
BANKERS LTD.

EXIST. ELEV. = (E. 5.0)

Building Department Town of Riverhead
Plans & Specifications Accompanying
Building-Zoning Permit No. 261749
APPROVED BY Gary Wurz
Inspector
3-28-95
Date

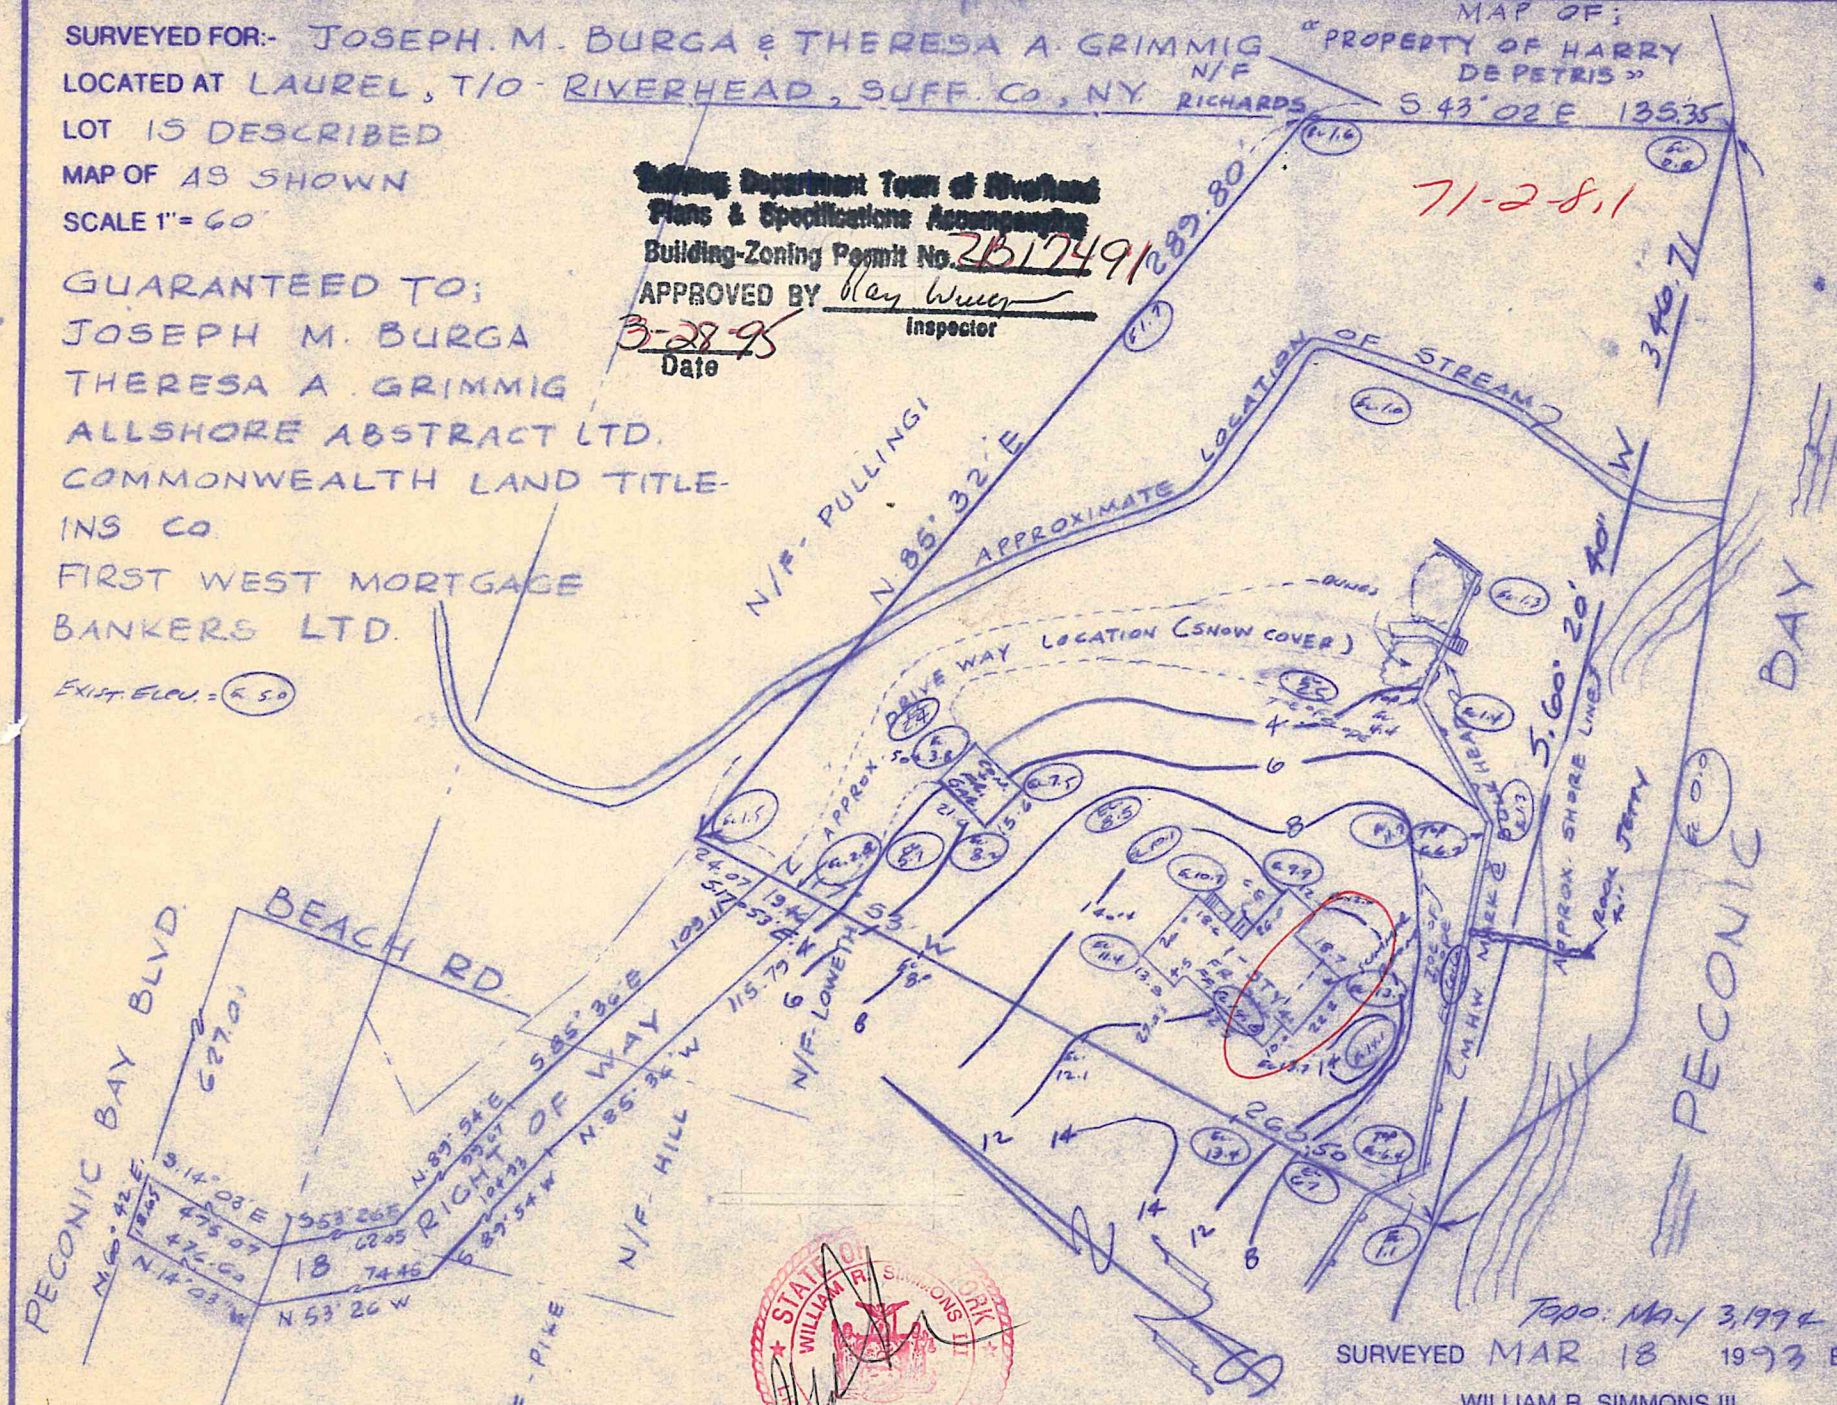

SURVEYED MAR 18 1993 BY

WILLIAM R. SIMMONS III
225 WEST MAIN STREET
ISLIP, L.I., N.Y.

FILE NO. 28955 PAGE GRID

DRAWN BY