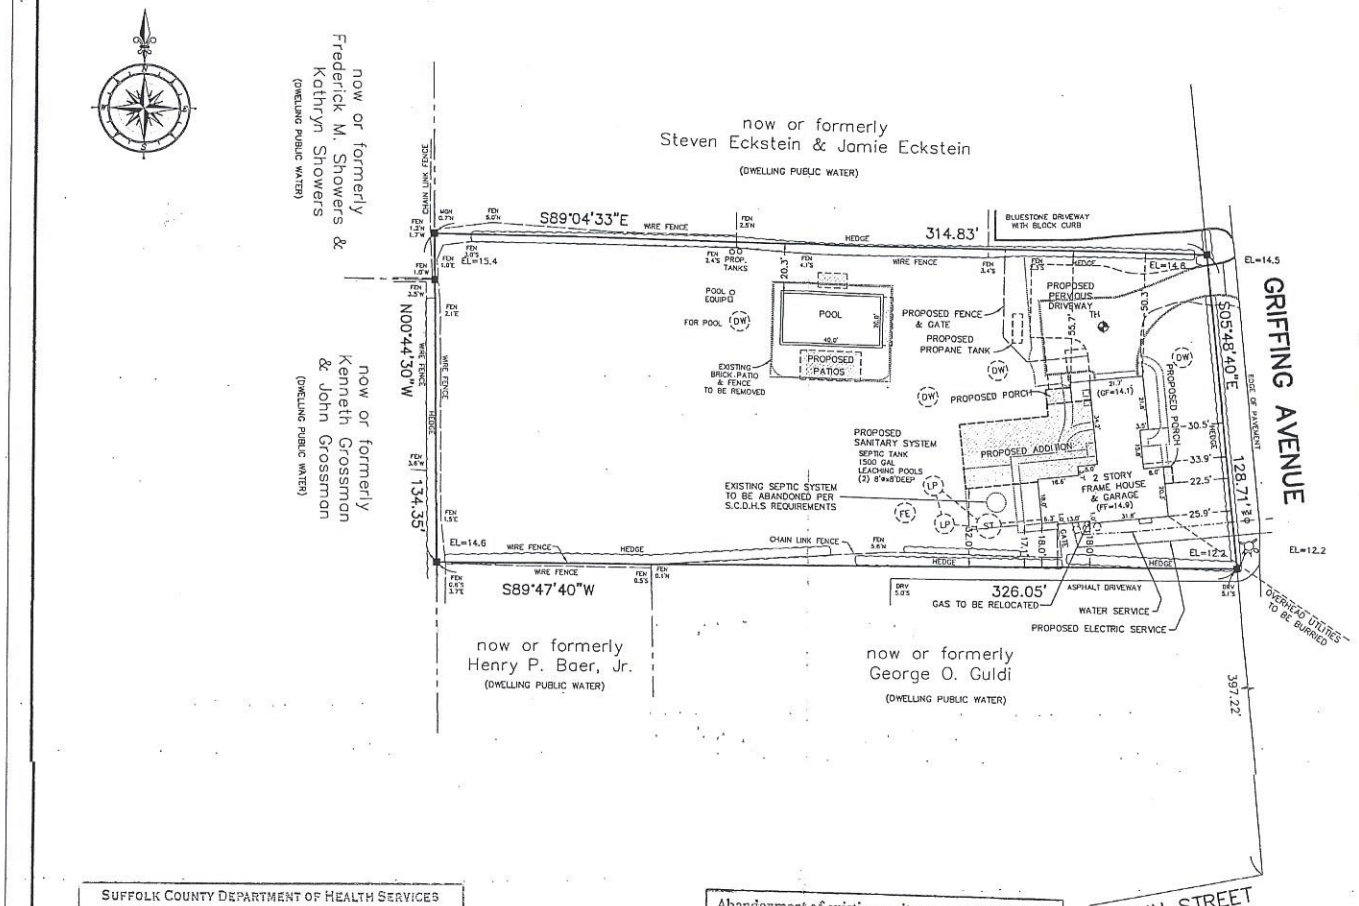

SUFFOLK COUNTY DEPARTMENT OF HEALTH SERVICES
PERMIT FOR APPROVAL OF CONSTRUCTION FOR A
SINGLE FAMILY RESIDENCE ONLY
AUG 16 2019
DATE _____ H.S. REF. NO. R09-19-0292
APPROVED Laura Holbens
FOR MAXIMUM OF 5 BEDROOMS
EXPIRES THREE YEARS FROM DATE OF APPROVAL

Abandonment of existing sanitary system must be in comformance with department requirement Submit completed form WWM-80 as proof.

DATE: MAR. 29, 2019
JOB NO: 2019-174

Survey for:

DANIEL T. NAPOLI JR.
& LAVON NAPOLI

At
Westhampton Beach
Town of
Southampton
Suffolk County, New York

S.C.T.M.: 0905-013.00-03.00-010.000

40 0 40
SCALE: 1"=40'

CERTIFIED TO:
DANIEL T. NAPOLI JR.
LAVON NAPOLI

STATE OF NEW YORK
DAVID H. FOX
50234
LICENSED LAND SURVEYOR

DAVID H. FOX, L.S. P.C. N.Y.S.L.S. #50234
FOX LAND SURVEYING
64 SUNSET AVENUE
WESTHAMPTON BEACH, N.Y. 11978
(631) 288-0022

UNAUTHORIZED ALTERATION OR ADDITION TO THIS SURVEY IS A VIOLATION OF SECTION 7209 OF THE NEW YORK STATE EDUCATION LAW. COPIES OF THIS SURVEY MAP NOT BEARING THE LAND SURVEYOR'S INKED SEAL OR EMBOSSED SEAL SHALL NOT BE CONSIDERED TO BE A VALID TRUE COPY.

CERTIFICATION INDICATED HEREON SHALL RUN ONLY TO THE PERSON FOR WHOM THE SURVEY IS PREPARED AND ON HIS BEHALF TO THE TITLE COMPANY, GOVERNMENTAL AGENCY AND LENDING INSTITUTION LISTED HEREON , AND TO THE ASSIGNEES OF THE LENDING INSTITUTION. CERTIFICATIONS ARE NOT TRANSFERABLE TO ADDITIONAL INSTITUTIONS OR SUBSEQUENT OWNERS.

TEST HOLE DATA
MCDONALD GEOSCIENCE
SEPT. 14, 2018

EL=14.0	MIXED SAND, LOAM & GRAVEL	0.0 OL
	BROWN SILTY SAND	1.0 ML 3.0
	PALE BROWN FINE SAND	SP
G.W. EL=1.8		12.2
	WATER IN PALE BROWN FINE SAND	SP
		17.0

LOT COVERAGE

EXISTING

HOUSE	1796 S.F.
PORCHES	416 S.F.
POOL	800 S.F.
TOTAL	3012 S.F. OR 7.2%

PROPOSED

HOUSE	3102 S.F.
PORCHES	83 S.F.
POOL	800 S.F.
TOTAL	3985 S.F. OR 9.5%

STORMWATER DRAINAGE
HOUSE & PORCH 3185 S.F.
3185 x 0.167 x 1.0 = 532 C.F.
532 / 42.24 = 12.6 V.F.
PROVIDE
(3) 8'φx8' DEEP DRYWELLS

RECEIVED
APR 29 2019
SUFF. CO. HEALTH SERVICES
OFFICE OF WASTEWATER MNGT.

NOTES:
1. AREA = 42,013 S.F.
2. ■ = MONUMENT FOUND, ▲ = STAKE FOUND.
3. REFERENCE DEED L. 11777 CP 780
4. ELEVATIONS REFERENCED TO N.A.V.D. (1988).

DWG: 2019-17