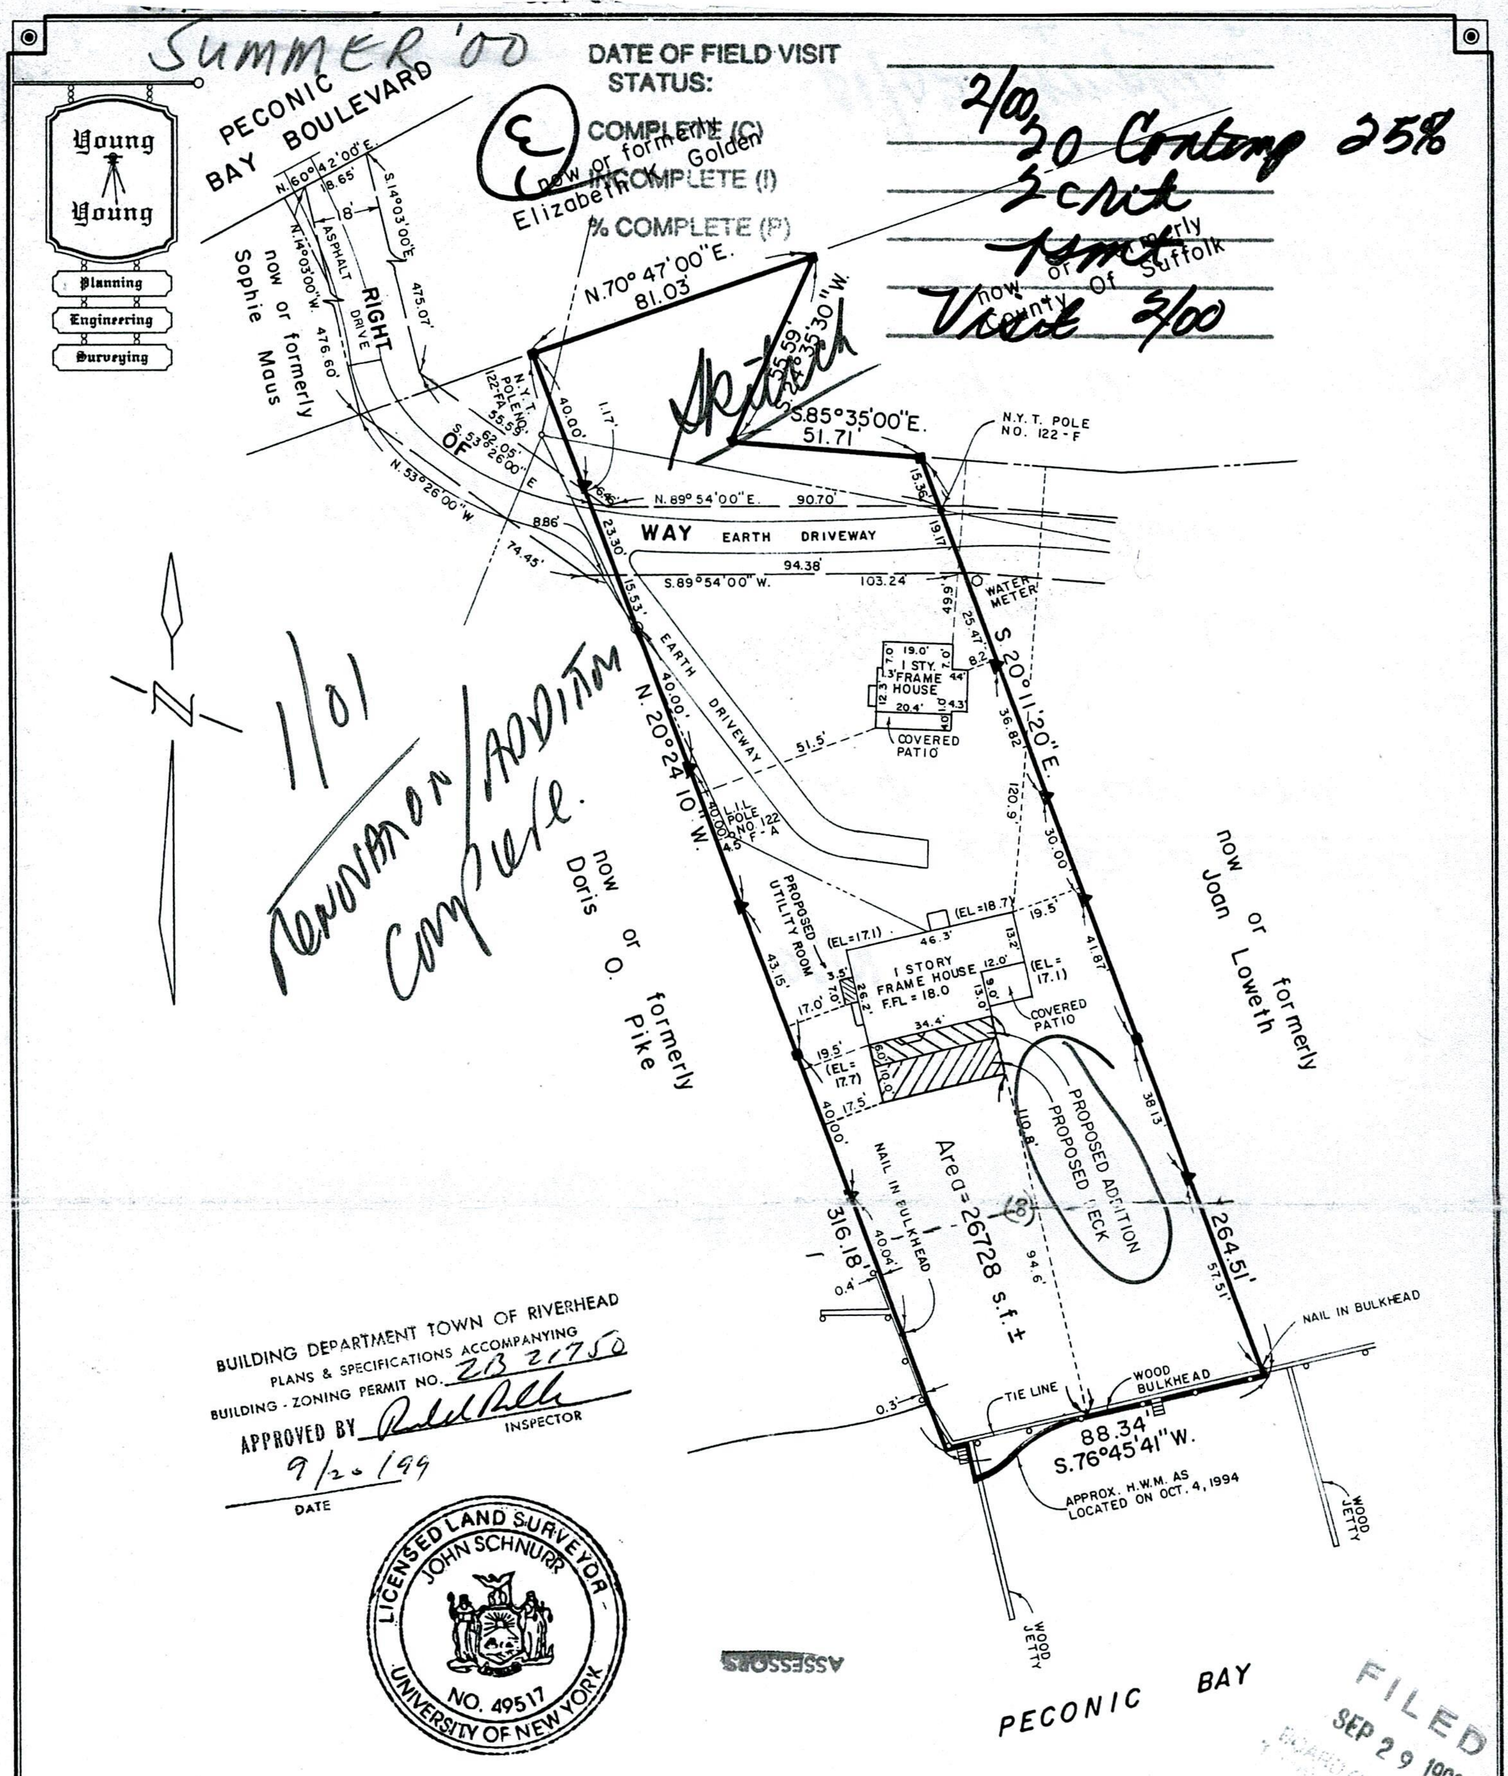

NOTE:

1. ■ = MONUMENT FOUND
2. ▲ = STAKE FOUND
3. TIDAL WETLANDS NORTHERLY OF RIGHT OF WAY ARE NOT SHOWN HEREON.
4. --(8)-- = EXISTING CONTOUR
5. (17.1) = EXISTING SPOT ELEVATIONS
6. N.G.V.D. (FORMERLY U.S.C.G.S.)

SURVEY FOR:

CHARLES M. STOEHR & SHARON A. STOEHR

At: LAUREL Town of: RIVERHEAD
Suffolk County, New York

Suff. Co. Tax Map: 600 (District) 69 (Section) 4 (Block) 6 (Lot)

Young & Young, Land Surveyors
400 Ostrander Avenue, Riverhead, New York 11901
516-727-2303

Alden W. Young, Professional Engineer & Land Surveyor
Howard W. Young, Land Surveyor
Thomas C. Wolpert, Professional Engineer
John Schnurr, Land Surveyor

CERTIFIED TO:
CHARLES M. STOEHR
SHARON A. STOEHR
FIRST AMERICAN TITLE INSURANCE COMPANY OF NEW YORK

ADDED ELEVATIONS	: SEPT. 16, 1999
PROPOSED UTILITY ROOM	: SEPT. 13, 1999
ADDED PROPOSED ADDITION & DECK ONLY	: MAY 19, 1999
DATE	: OCT. 5, 1994
SCALE	: 1" = 40'
JOB NO.	: 94-0610
SHEET NO.	: 1 OF 1

UNAUTHORIZED ALTERATION OR ADDITION TO THIS SURVEY IS A VIOLATION OF SECTION 7209 OF THE NEW YORK STATE EDUCATION LAW.

COPIES OF THIS SURVEY MAP NOT BEARING THE LAND SURVEYOR'S INKED SEAL OR EMBOSSED SEAL SHALL NOT BE CONSIDERED TO BE A VALID TRUE COPY.

DISTANCES SHOWN HEREON FROM PROPERTY LINES TO EXISTING STRUCTURES ARE FOR A SPECIFIC PURPOSE AND ARE NOT TO BE USED TO ESTABLISH PROPERTY LINES OR FOR ERECTION OF FENCES.

CERTIFICATION INDICATED HEREON SHALL RUN ONLY TO THE PERSON FOR WHOM THE SURVEY IS PREPARED AND ON HIS BEHALF TO THE TITLE COMPANY, GOVERNMENTAL AGENCY AND LENDING INSTITUTION LISTED HEREON, AND TO THE ASSIGNEES OF THE LENDING INSTITUTION. CERTIFICATIONS ARE NOT TRANSFERABLE TO ADDITIONAL INSTITUTIONS OR SUBSEQUENT OWNERS.

THE LOCATION OF WELLS (W), SEPTIC TANKS (ST) & CESSPOOLS (CP) SHOWN HEREON ARE FROM FIELD OBSERVATIONS AND OR DATA OBTAINED FROM OTHERS.