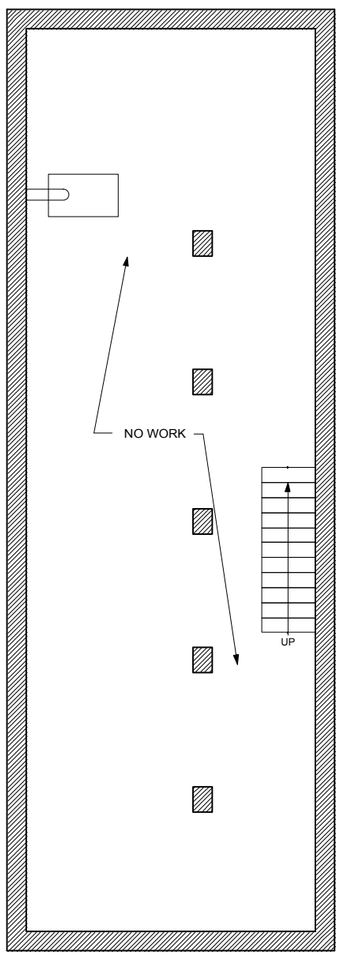

1 Cellar Plan
Scale: 1/4" = 1'-0"

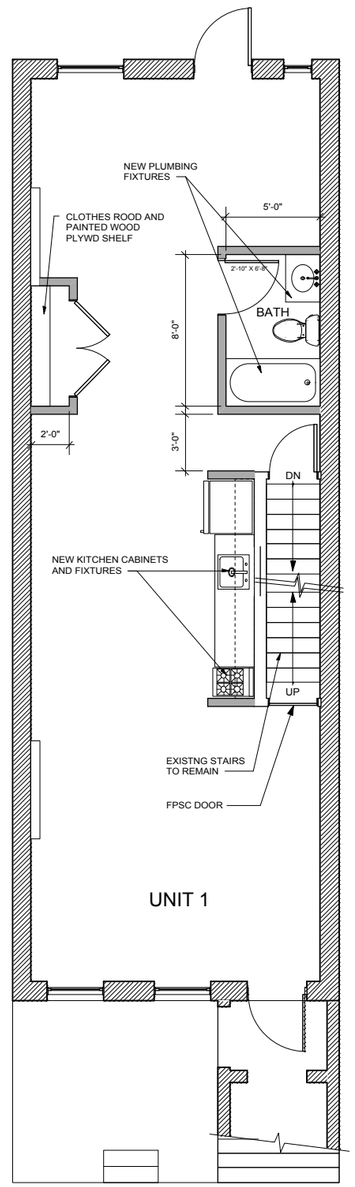

2 First Floor Plan
Scale: 1/4" = 1'-0"

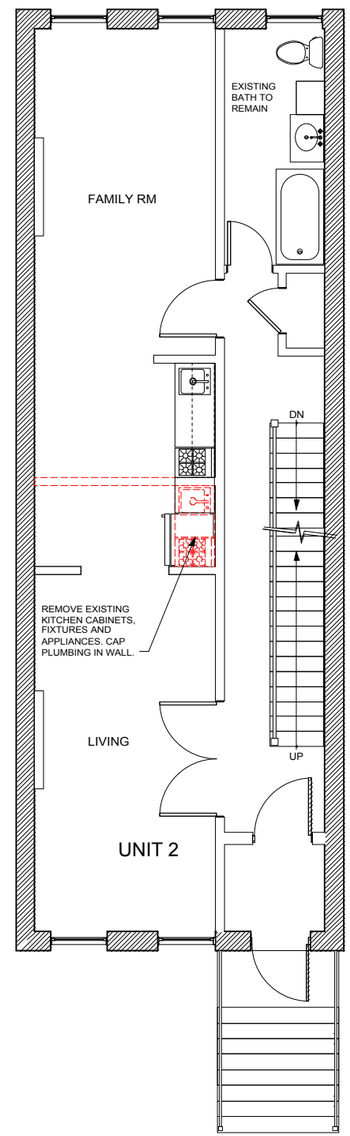

3 2nd Floor Plan
Scale: 1/4" = 1'-0"

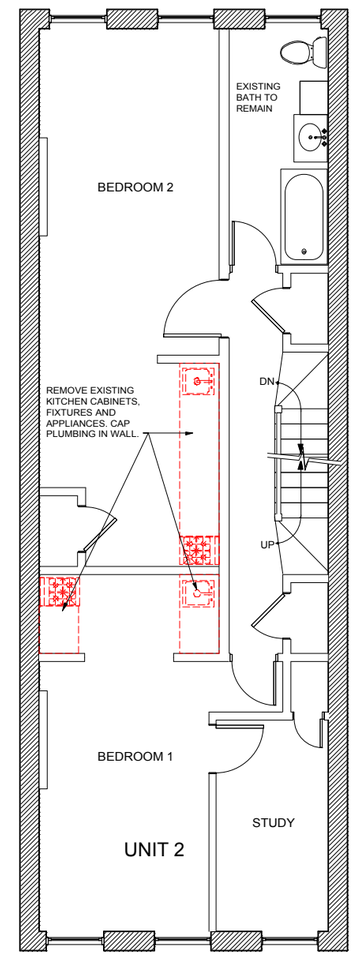

4 3rd Floor Plan
Scale: 1/4" = 1'-0"

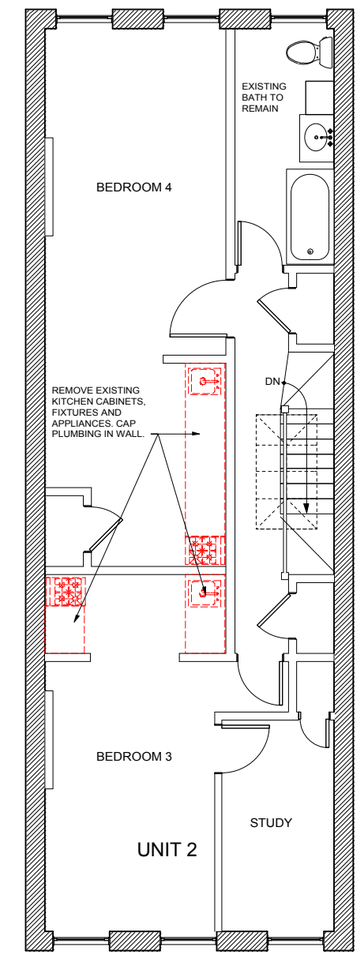

5 4th Floor Plan
Scale: 1/4" = 1'-0"

LEGEND

- REMOVED
- EXISTING WALL
- EXISTING MASONRY WALL
- NEW MASONRY WALL
- NEW INTERIOR 1 HR RATED WALL: 5/8" GYP. BD. ON BOTH SIDES OF 3 1/2" MTL. STUDS. **MEA 81-98-M.**
- NEW 4" CMU 3HR RATED WALL.
- NEW 2-HR RATED EXTERIOR WALL: (2) LAYERS 5/8" GYP. BD. ON BOTH SIDES OF 3 1/2" MTL. STUDS **MEA 211-91-M.**
- F — VENT FAN
- SD/CO — BSA APPROVED HARDWIRED SMOKE AND CO DETECTOR. UNIT TO COMPLY w/ LL 7/2004.

DATE	ISSUE
12-30-2013	CONTRACTOR PRICING

downtowndesignworks ARCHITECTURE, PLLC
236 WEST 27TH STREET, NO. 701 NEW YORK, NY 10001
www.downtowngroup.com (212) 675-9506

Gupati Residence
239W. 120thSt.
New York, NY 10027

Floor Plans
Scale as Noted

A-101.00

of XX