
TITLE NO 128488

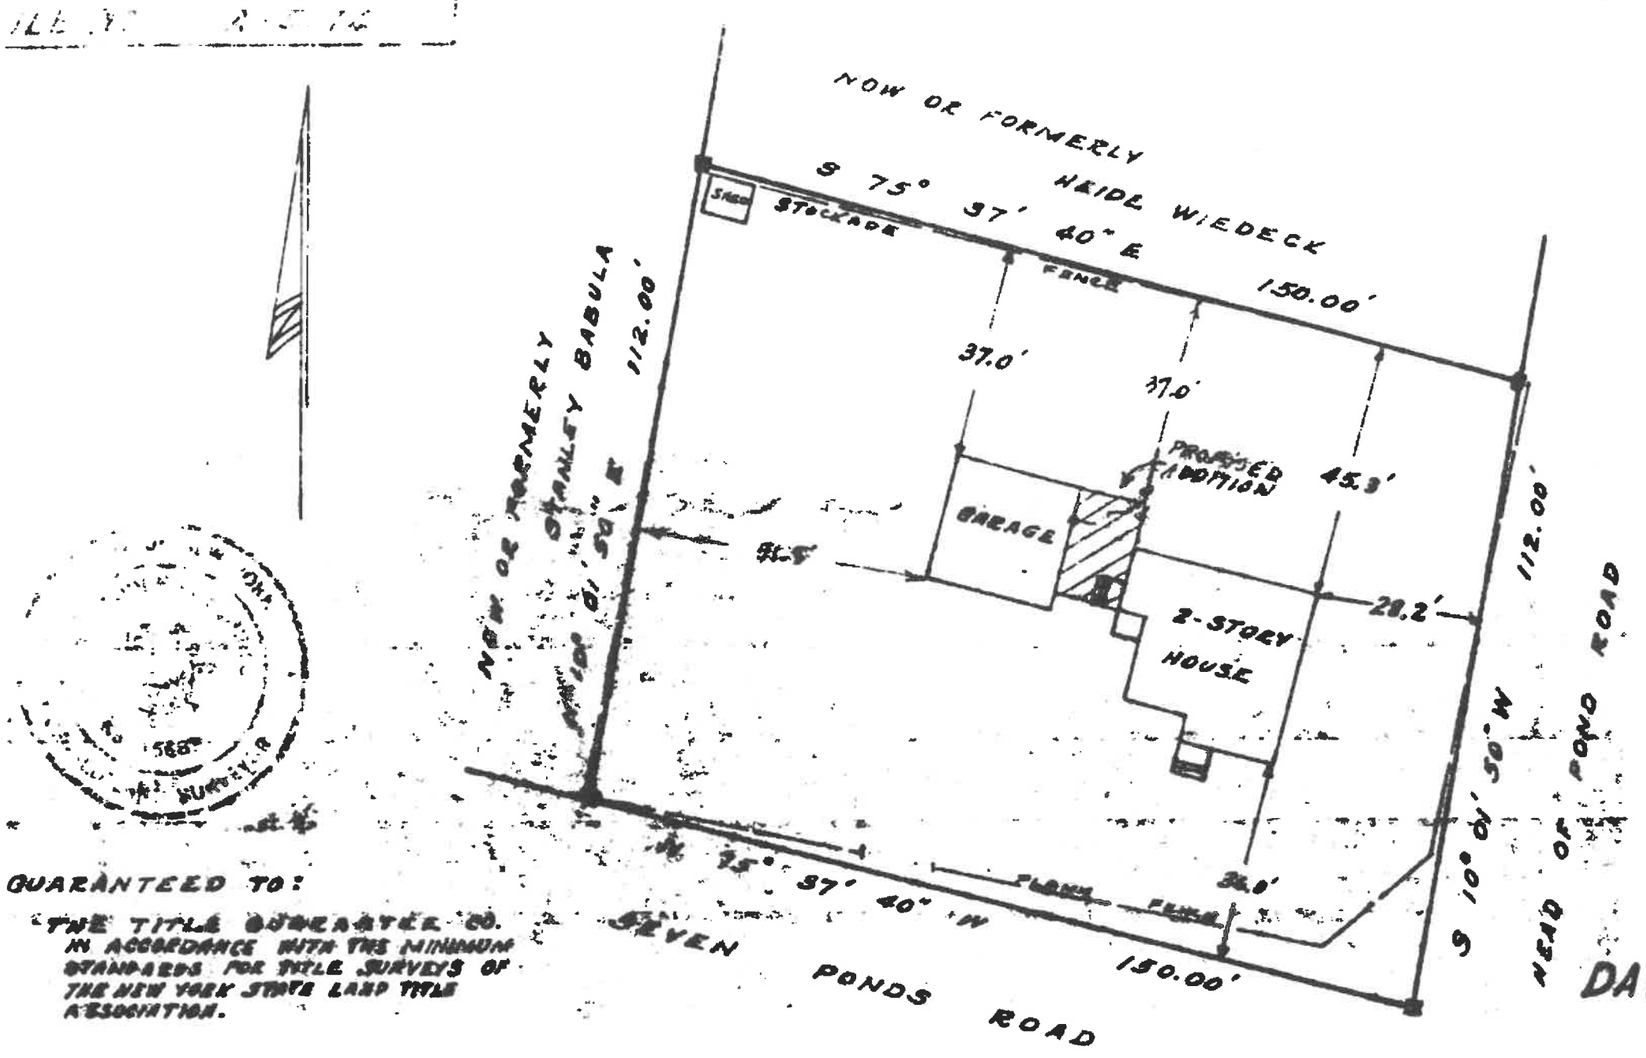

GUARANTEED TO:

THE TITLE GUARANTEE CO.
IN ACCORDANCE WITH THE MINIMUM STANDARDS FOR TITLE SURVEYS OF THE NEW YORK STATE LAND TITLE ASSOCIATION.

SOUTHOLD SAVINGS BANK.

SURVEYED JULY 19, 1973
REVISED: MAY 3, 1982 (PROPOSED ADDITION)

SQUIRES & HOLDEN

Theodore F. Squires

THEODORE F. SQUIRES
LIC. LAND SURVEYOR 15613
SOUTHAMPTON, N.Y.

011368

BOOK 326 PAGE 5

MAP OF PROPERTY

TO BE CONVEYED TO

DAVID & SANDRA WATSON

SITUATE

WATER MILL

TOWN OF SOUTHAMPTON

SUFFOLK COUNTY, N.Y.

SCALE: 1" = 30'