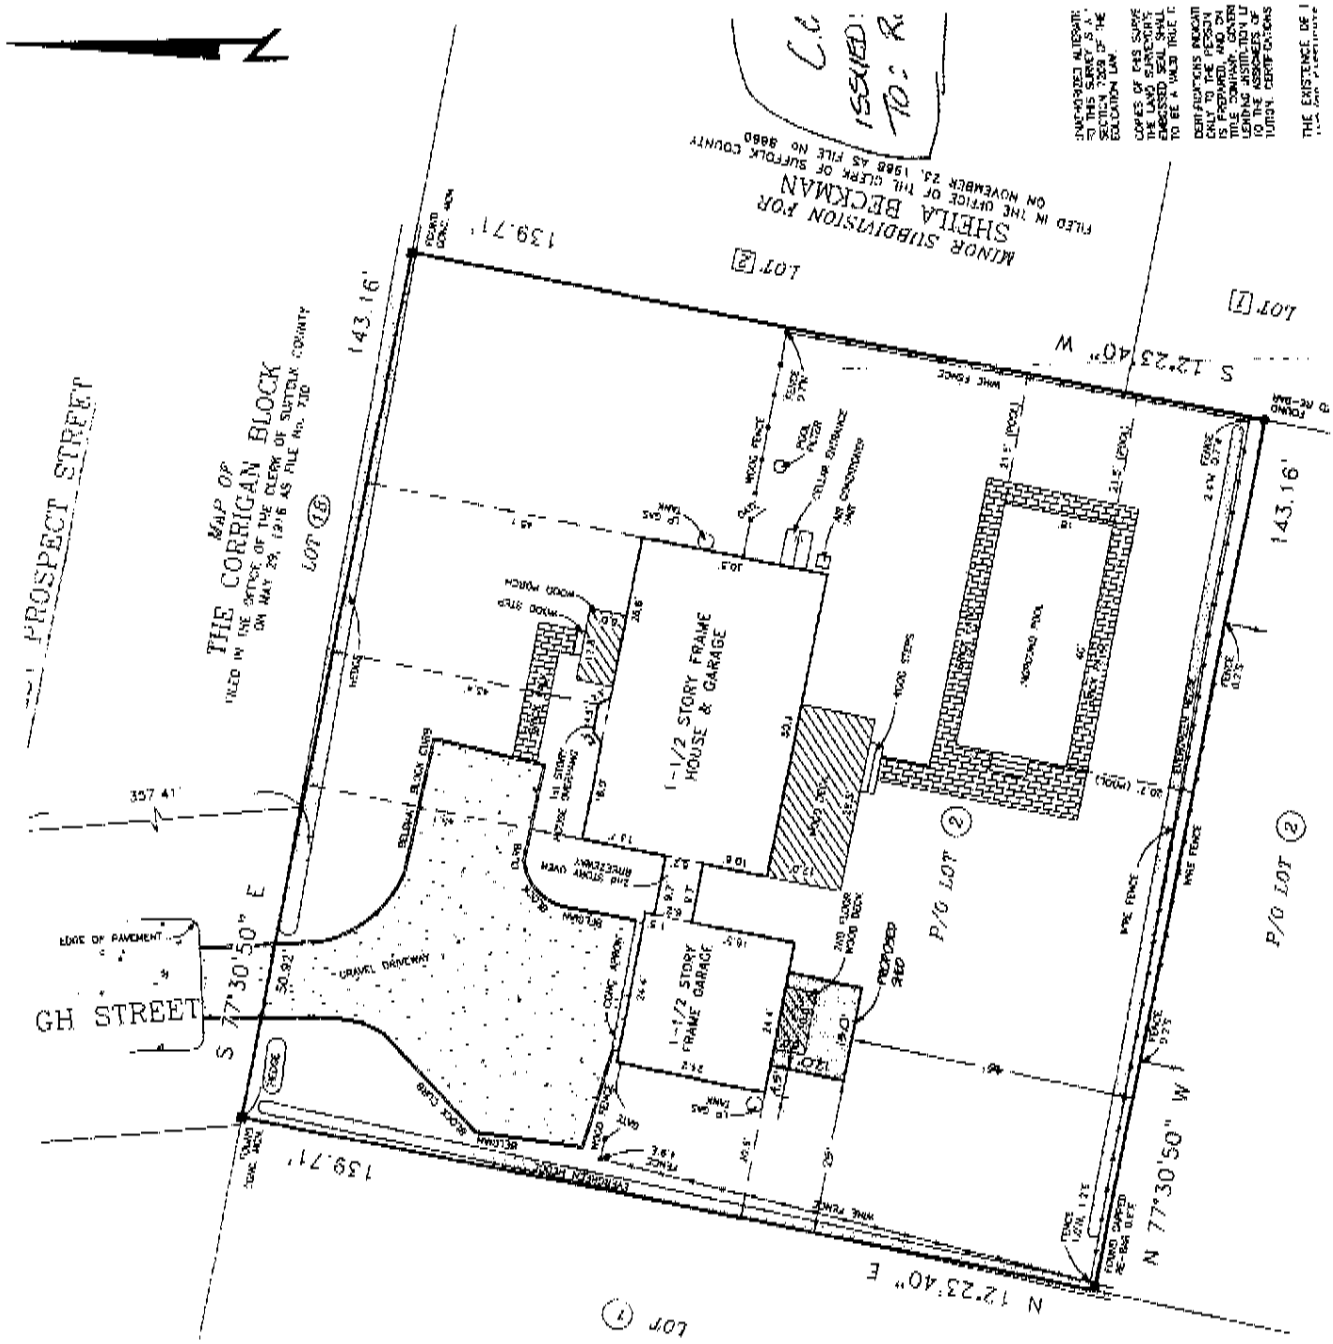
PROSPECT STREET
MAP OF
THE CORRIGAN BLOCK
FILED IN THE OFFICE OF THE CLERK OF SUFFOLK COUNTY
ON MAY 29, 1916 AS FILE No. 710
LOT 18
MINOR SUBDIVISION FOR
SHEILA BECKMAN
FILED IN THE OFFICE OF THE CLERK OF SUFFOLK COUNTY
ON NOVEMBER 23, 1988 AS FILE No. 3660
LOT 2
LOT 1
S 12°23'40" W
143.16'
139.71'
357.41'
S 77°30'50" E
N 77°30'50" W
N 12°23'40" E
EDGE OF PAVEMENT
GRAVEL DRIVEWAY
1-1/2 STORY FRAME HOUSE & GARAGE
1-1/2 STORY FRAME GARAGE
P/O LOT 2
LOT 1
WIRE FENCE
POOL
PROPOSED 3RD
CONC. APRON
BLOCK CURB
BELGIAN BLOCK CURB
WOOD PORCH
WOOD STEPS
WOOD FENCE
FENCE