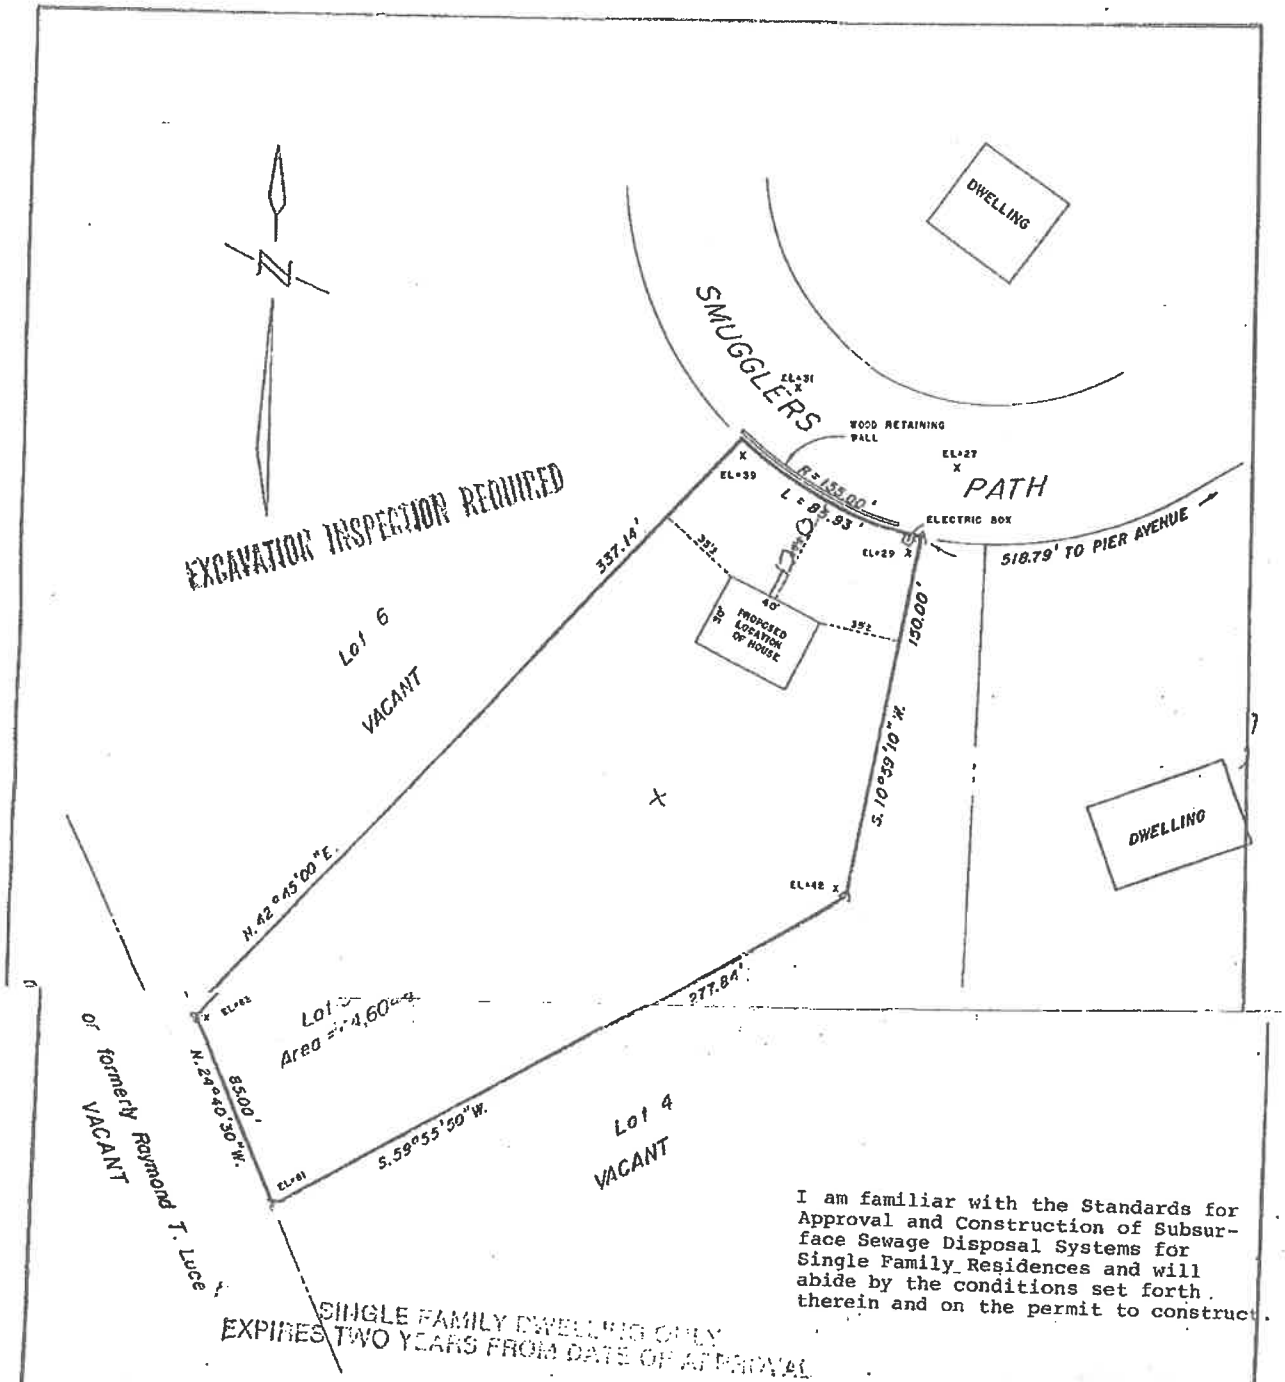

I am familiar with the Standards for Approval and Construction of Subsurface Sewage Disposal Systems for Single Family Residences and will abide by the conditions set forth therein and on the permit to construct.

SINGLE FAMILY DWELLING ONLY
EXPIRES TWO YEARS FROM DATE OF APPROVAL

$ 10
17331

SUFFOLK COUNTY DEPARTMENT OF HEALTH SERVICES

FOR APPROVAL OF CONSTRUCTION ONLY

DATE 7/7/87 REF. NO. 87 RK 159

APPROVED

HEALTH DEPARTMENT-DATA FOR APPROVAL TO CONSTRUCT

* NEAREST WATER MAIN NI.* * SOURCE OF WATER: PRIVATE X PUBLIC
* SUFF CO. TAX MAP DIST 0000 SECTION 008 BLOCK 02 LOT 10.10
* THERE ARE NO DWELLINGS WITHIN 100 FEET OF THIS PROPERTY OTHER THAN THOSE SHOWN HEREON.
* THE WATER SUPPLY AND SEWAGE DISPOSAL SYSTEM FOR THIS RESIDENCE WILL CONFORM TO THE STANDARDS OF THE SUFFOLK COUNTY DEPARTMENT OF HEALTH SERVICES.

APPLICANT: James Orfanakos

ADDRESS 111 Caramel Road
Commack, NY 11725 TEL. 516 368-4789

NOTE: Δ = . AKE
SUBDIVISION MAP FILED IN THE OFFICE OF THE CLERK OF SUFFOLK COUNTY ON SEPT.16, 1976 AS FILE NO. 6445

* THE LOCATION OF WELL(W), SEPTIC TANK(ST)& CESSPOOL(CP) [illegible]

SURVEY FOR

LOT NO. 5, "IRON PIER WOODS"
AT NORTHVILLE
TOWN OF RIVERHEAD
SUFFOLK COUNTY, NEW YORK

DATE: FEB. 23, 1987
SCALE: 1" = 50'
NO. 87 - 211

* UNAUTHORIZED ALTERATION OR ADDITION TO THIS SURVEY IS A VIOLATION OF SECTION 7209 OF THE NEW YORK STATE EDUCATION LAW
* COPIES OF THIS SURVEY NOT BEARING THE LAND SURVEYOR'S INKED SEAL OR EMBOSSED SEAL SHALL NOT BE CONSIDERED TO BE A VALID TRUE COPY
* GUARANTEES INDICATED HEREON SHALL RUN ONLY TO THE PERSON FOR WHOM THE SURVEY IS PREPARED AND ON HIS BEHALF TO THE TITLE COMPANY, GOVERNMENTAL AGENCY AND LENDING INSTITUTION LISTED HEREON, AND TO THE ASSIGNEES OF THE LENDING INSTITUTION. GUARANTEES ARE NOT TRANSFERABLE TO ADDITIONAL INSTITUTIONS OR SUBSEQUENT OWNERS
* DISTANCES SHOWN HEREON FROM PROPERTY LINES TO EXISTING STRUCTURES ARE FOR A SPECIFIC PURPOSE AND ARE NOT TO BE USED TO ESTABLISH PROPERTY LINES OR FOR THE ERECTION OF FENCES

GUARANTEED TO:
SOUTHOLD SAVINGS BANK
COMMONWEALTH LAND TITLE INSURANCE COMPANY

HOWARD W. YOUNG
N.Y. LICENSED LAND SURVEYOR

YOUNG & YOUNG
ALDEN W. YOUNG, PROFESSIONAL ENGINEER AND LAND SURVEYOR N.Y.S. LICENSE NO. 12845
HOWARD W. YOUNG, LAND SURVEYOR

400 OSTRANDER AVENUE
RIVERHEAD, NEW YORK