Survey for:

MARY LOU POWERS

At

Westhampton

Town of

Southampton

Suffolk County, New York

S.C.T.M.: 0903-382.00-02.00-020.000

SCALE: 1" = 30'

NOTES:

1. AREA = 14,472 S.F.
2. ■ = MONUMENT FOUND, ○ = STAKE FOUND

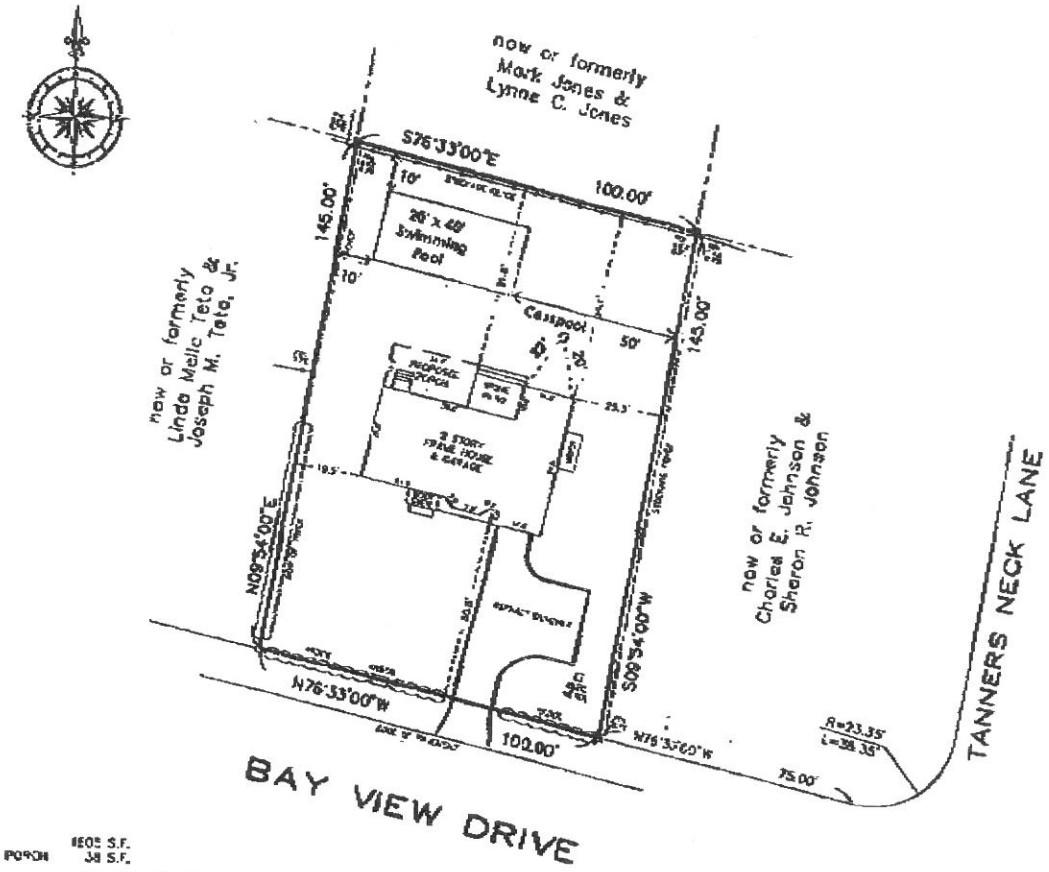

DATE: JAN. 18, 2008 REVISED 2/27/08

JOB NO: 2008-023

CERTIFIED TO:
MARY LOU POWERS

DAVID H. FOX N.Y.S.L.S. #55234

FOX LAND SURVEYING

64 SUNSET AVENUE

WESTHAMPTON BEACH, N.Y. 11978

(631) 263-5022

DWG: 2008-023

LOT COVERAGE

EXISTING

HOUSE	1605 S.F.
COVERED PORCH	38 S.F.
TOTAL	1643 S.F. = 11.1%

PROPOSED

HOUSE	1605 S.F.
COVERED PORCH	38 S.F.
PROPOSED PORCH	383 S.F.
TOTAL	2026 S.F. = 14.0%