9515 ~ B72374

TITLE NO. 747180

SUFFOLK COUNTY TAX MAP	
DISTRICT	0900
SECTION	232.000
BLOCK	03.000
PARCEL	013.000

CERTIFIED TO:
- SECURITY TITLE & GUARANTEE Co.
- BARRY & KITTY BRUMBERG
- SOUTHOLD SAVINGS BANK

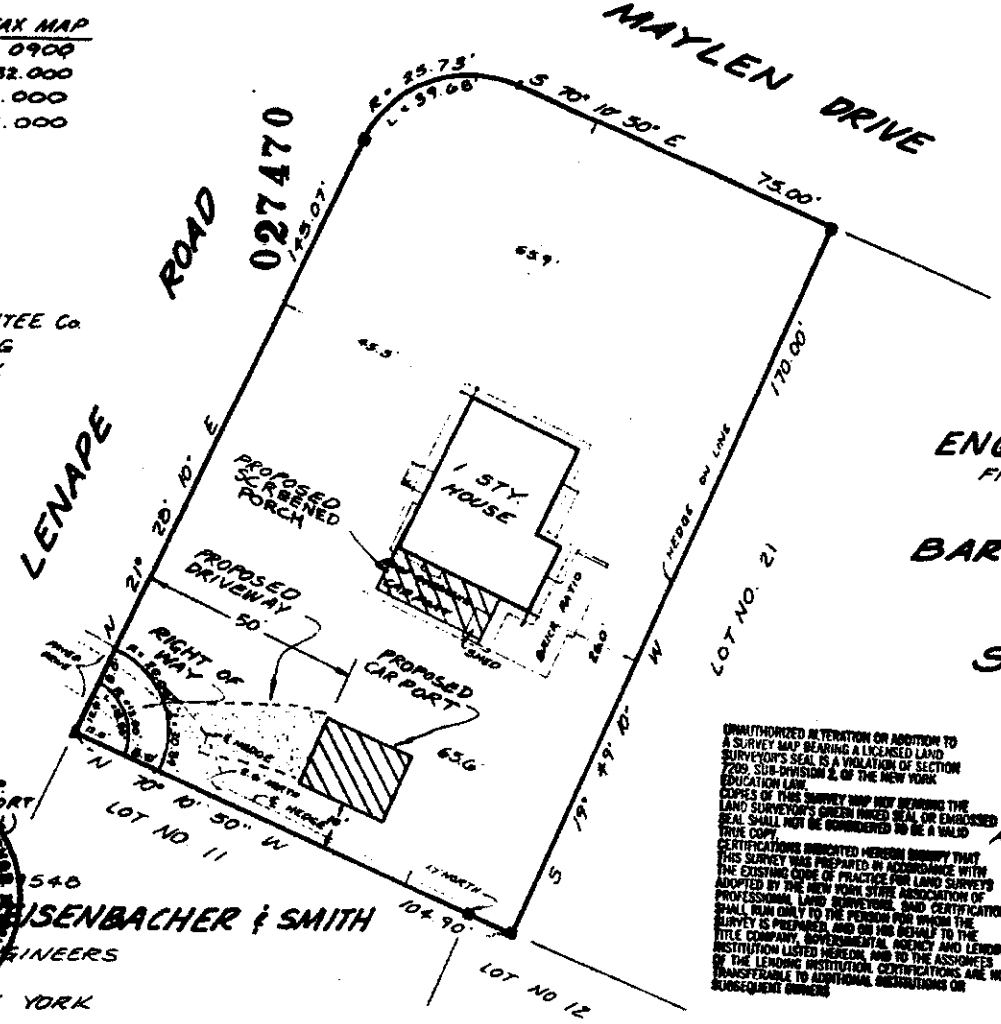

MAP OF LOT No. 20
SUBDIVISION MAP OF
ENGLISH MANOR KNOLLS
FILE NO. 1703 ~ FILED: SEPT. 14, 1949
FOR
BARRY & KITTY BRUMBERG
SITUATE
SHINNECOCK HILLS
TOWN OF SOUTHAMPTON
SUFFOLK COUNTY, N.Y.
SCALE: 1" = 30'

AREA = 17,284 SQ. FT.
(0.397 ACRES)

UNAUTHORIZED ALTERATION OR ADDITION TO A SURVEY MAP BEARING A LICENSED LAND SURVEYOR'S SEAL IS A VIOLATION OF SECTION 7209, SUB-DIVISION 2, OF THE NEW YORK EDUCATION LAW.
COPIES OF THIS SURVEY MAP NOT BEARING THE LAND SURVEYOR'S GREEN INKED SEAL OR EMBOSSED SEAL SHALL NOT BE CONSIDERED TO BE A VALID TRUE COPY.
CERTIFICATIONS SUBMITTED HEREON SUPPORT THAT THIS SURVEY WAS PREPARED IN ACCORDANCE WITH THE EXISTING CODE OF PRACTICE FOR LAND SURVEYS ADOPTED BY THE NEW YORK STATE ASSOCIATION OF PROFESSIONAL LAND SURVEYORS. SAID CERTIFICATIONS SHALL RUN ONLY TO THE PERSON FOR WHOM THE SURVEY IS PREPARED, AND ON HIS BEHALF TO THE TITLE COMPANY, GOVERNMENTAL AGENCY AND LENDING INSTITUTION LISTED HEREON, AND TO THE ASSIGNEES OF THE LENDING INSTITUTION. CERTIFICATIONS ARE NOT TRANSFERABLE TO ADDITIONAL INSTITUTIONS OR SUBSEQUENT OWNERS.

▲ DENOTES STAKE
■ DENOTES MONUMENT

BOOK: 195, 291, 554 PAGE: 138, 16, 193

SURVEYED: MAY 31, 1990
REVISED: APR. [illegible] CORP.

LESTER [illegible] NO. 3540
SQUIRES, HOLDEN, HAUSENBACHER & SMITH
LAND SURVEYORS ENGINEERS
SOUTHAMPTON NEW YORK

LESTER HOLDEN
LICENSED LAND SURVEYOR
LS No. 48848
State of New York