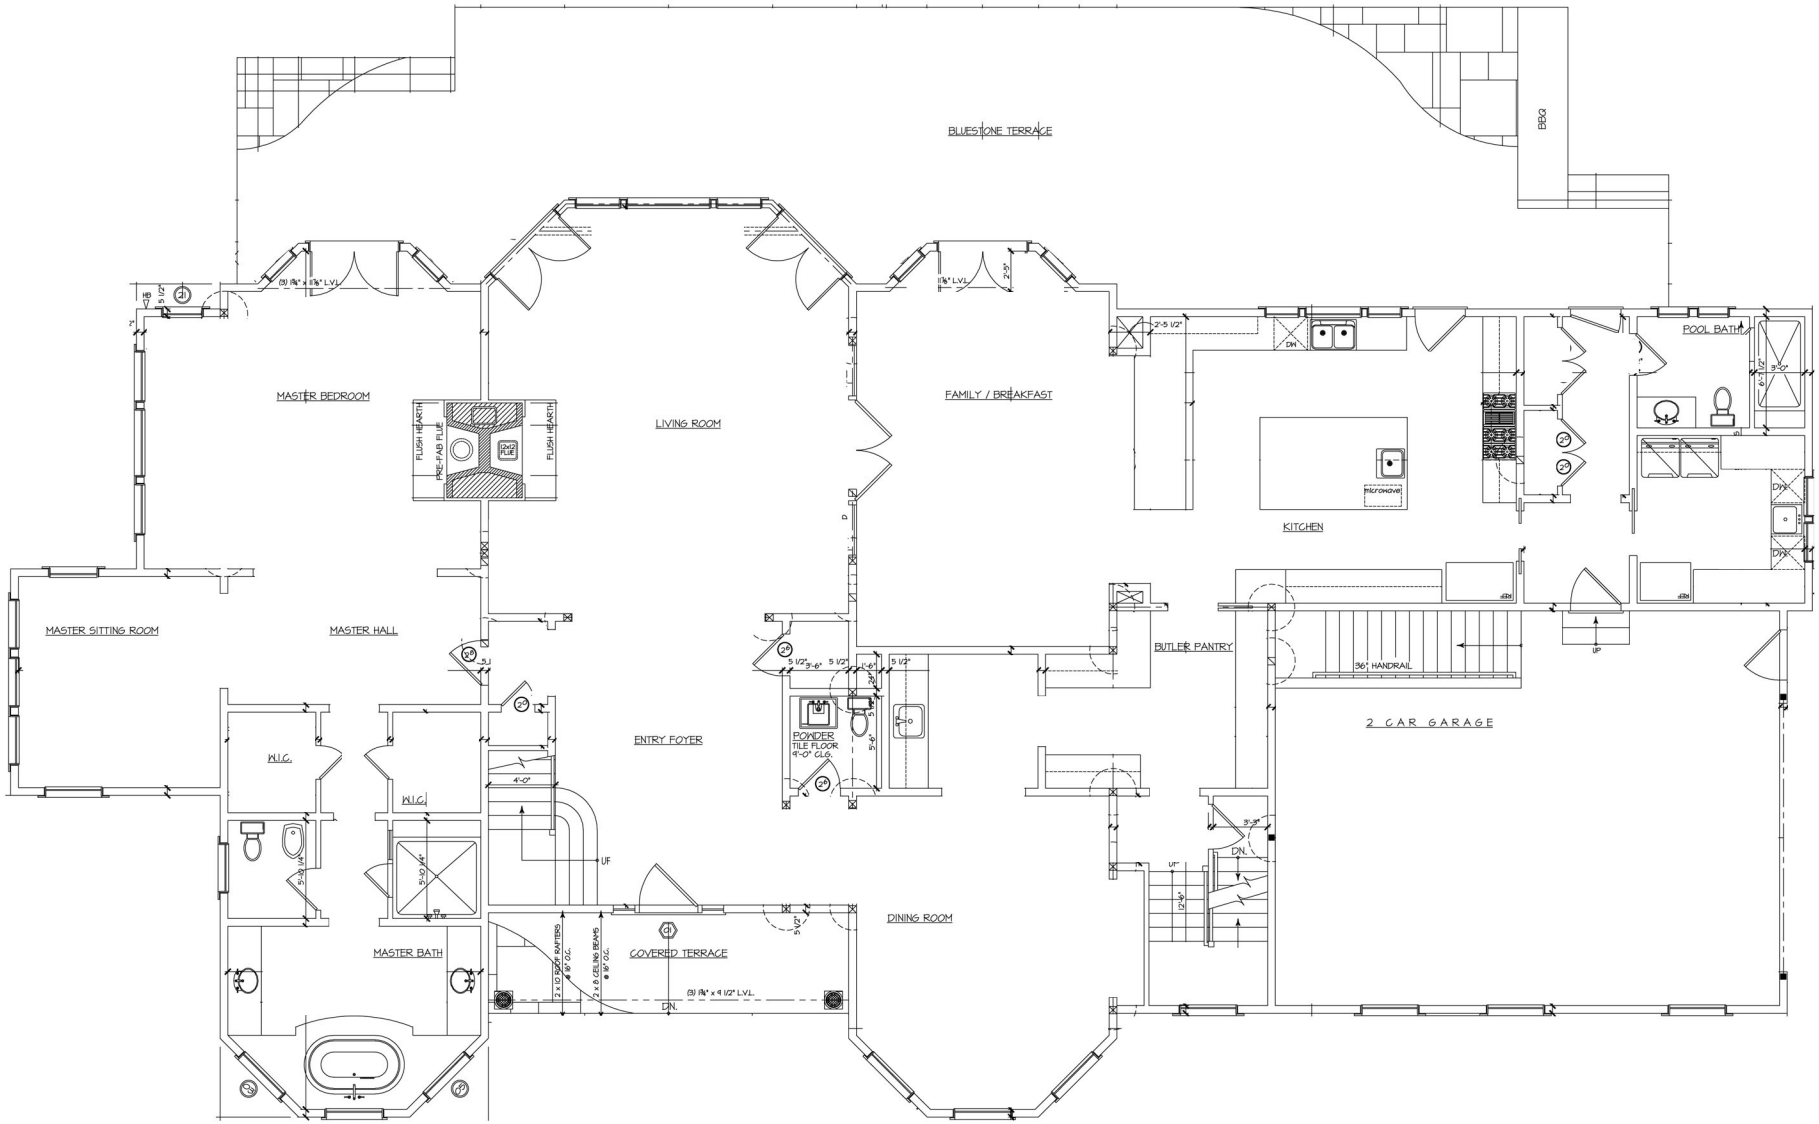
BLUESTONE TERRACE
BBQ
MASTER BEDROOM
FLUSH HEARTH
PRE-FAB FLUE
12x12 FLUE
FLUSH HEARTH
LIVING ROOM
FAMILY / BREAKFAST
KITCHEN
microwave
POOL BATH
MASTER SITTING ROOM
MASTER HALL
W.I.C.
W.I.C.
MASTER BATH
ENTRY FOYER
POWDER
TILE FLOOR
4'-0" CLG.
BUTLER PANTRY
36" HANDRAIL
2 CAR GARAGE
DINING ROOM
COVERED TERRACE
2 x 10 ROOF RAFTERS @ 16" O.C.
2 x 6 CEILING BEAMS @ 16" O.C.
(3) 1¾" x 4 1/2" L.V.L.
(3) 1¾" x 11⅞" L.V.L.
1¾" L.V.L.
UP
DN.
UF

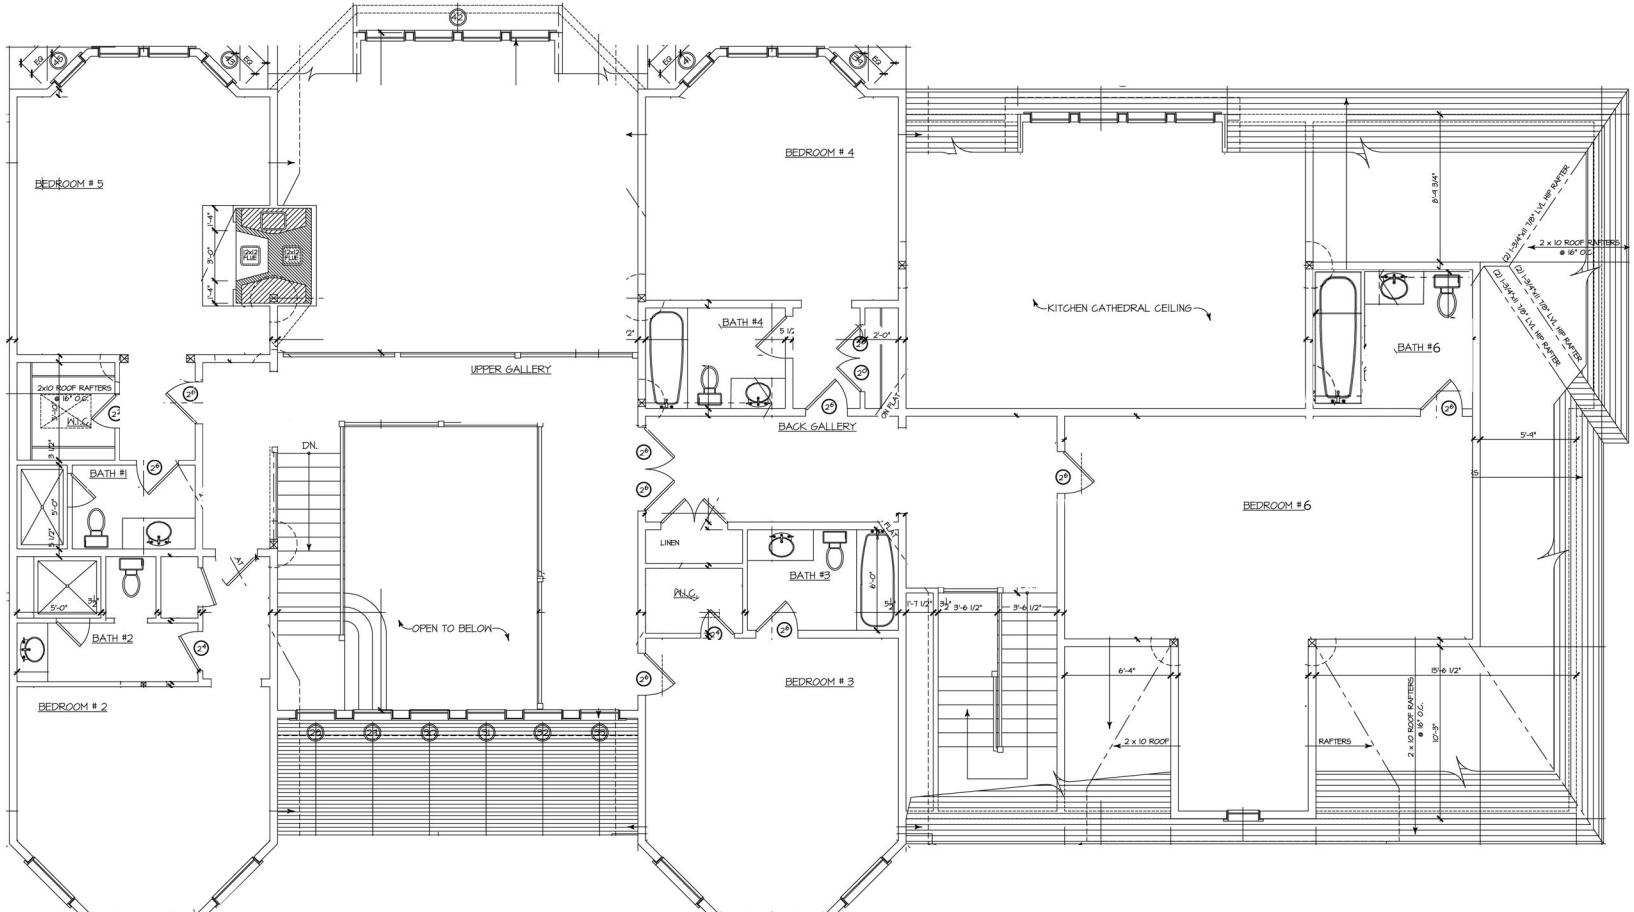
BEDROOM # 5
BEDROOM # 4
KITCHEN CATHEDRAL CEILING
BATH #4
BATH #6
UPPER GALLERY
BACK GALLERY
2x10 ROOF RAFTERS @ 16" O.C.
W.I.C.
BATH #1
BATH #2
BEDROOM # 2
DN.
OPEN TO BELOW
LINEN
BATH #3
BEDROOM # 3
BEDROOM #6
2 x 10 ROOF RAFTERS @ 16" O.C.
2 x 10 ROOF
RAFTERS
2 x 10 ROOF RAFTERS @ 16" O.C.