JOB No. 4366 ~ D4011

SUFFOLK COUNTY TAX MAP
DISTRICT 0900
SECTION 003.00
BLOCK 01.00
PARCEL 023.000

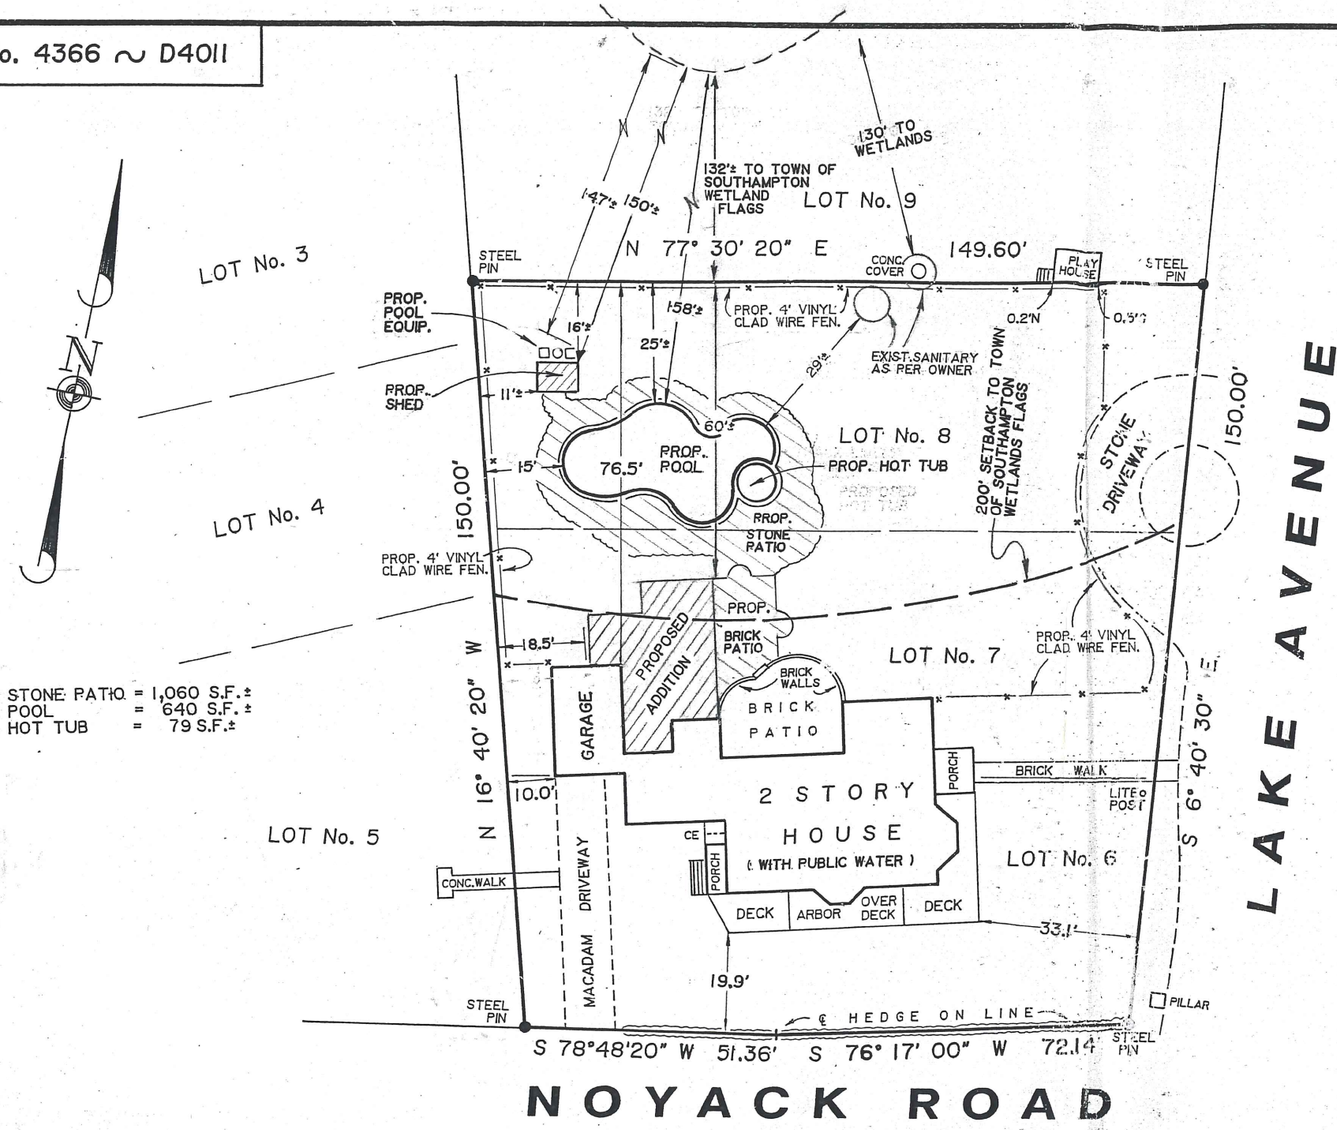

PROP. STONE PATIO = 1,060 S.F.±
PROP. POOL = 640 S.F.±
PROP. HOT TUB = 79 S.F.±

MAP OF LOT Nos. 6, 7 & 8 - BLOCK VIII
SUBDIVISION MAP OF

NOYAC COTTAGE ASSOCIATION

MAP No. 64 - FILED: JAN. 18, 1889
FOR

GARY & LINDA HULL

SITUATE

NOYACK

TOWN OF SOUTHAMPTON
SUFFOLK COUNTY, N.Y.

SCALE : 1" = 30'

AREA = 20,482 Sq. Ft. (0.470 Acres)

REVISED: MAR. 5, 2003 (PROP. POOL)
REVISED: SEPT. 11, 2002 (LOCATE T.O.S. WETLANDS, SETBACKS)
REVISED: APR. 27, 2002 (REV. PROP. ADDITION)
REVISED: FEB. 25, 2002 (PROP. ADDITION)
SURVEYED: FEB. 5, 2002

Lester Holden

LESTER HOLDEN L.S. No. 49548
S.H.W. & S., LAND SURVEYORS, P.C.
SQUIRES, HOLDEN, WEISENBACHER & SMITH
LAND SURVEYORS ~ ENGINEERS
SOUTHAMPTON ~ NEW YORK