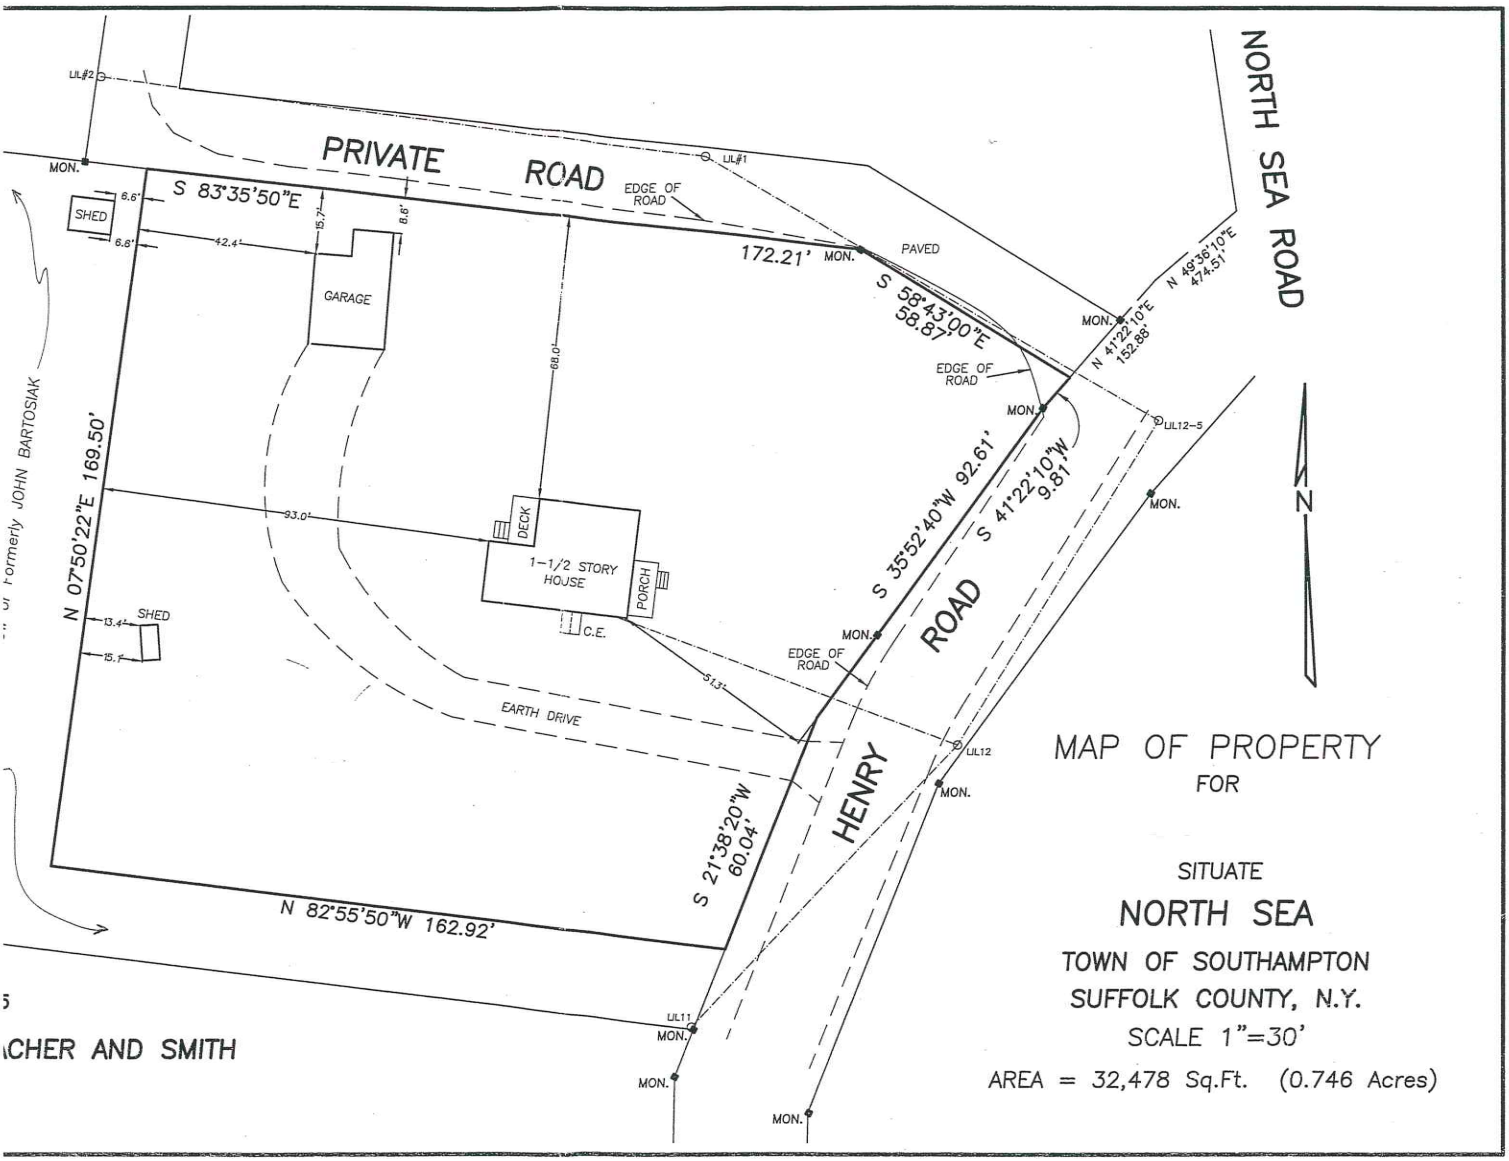


MAP OF PROPERTY
FOR

SITUATE
NORTH SEA
TOWN OF SOUTHAMPTON
SUFFOLK COUNTY, N.Y.
SCALE 1"=30'
AREA = 32,478 Sq.Ft. (0.746 Acres)