SURVEYED FOR:KONNER DEVELOPMENT
LOCATED AT INC.VILLAGE OF
SOUTHAMPTON,T/O SOUTHAMPTON,SUFF.CO.N.Y.
LOT IS DESC.
MAP OF AS SHOWN
SCALE1"=40'
DATUM T/O SOUTHAMPTON

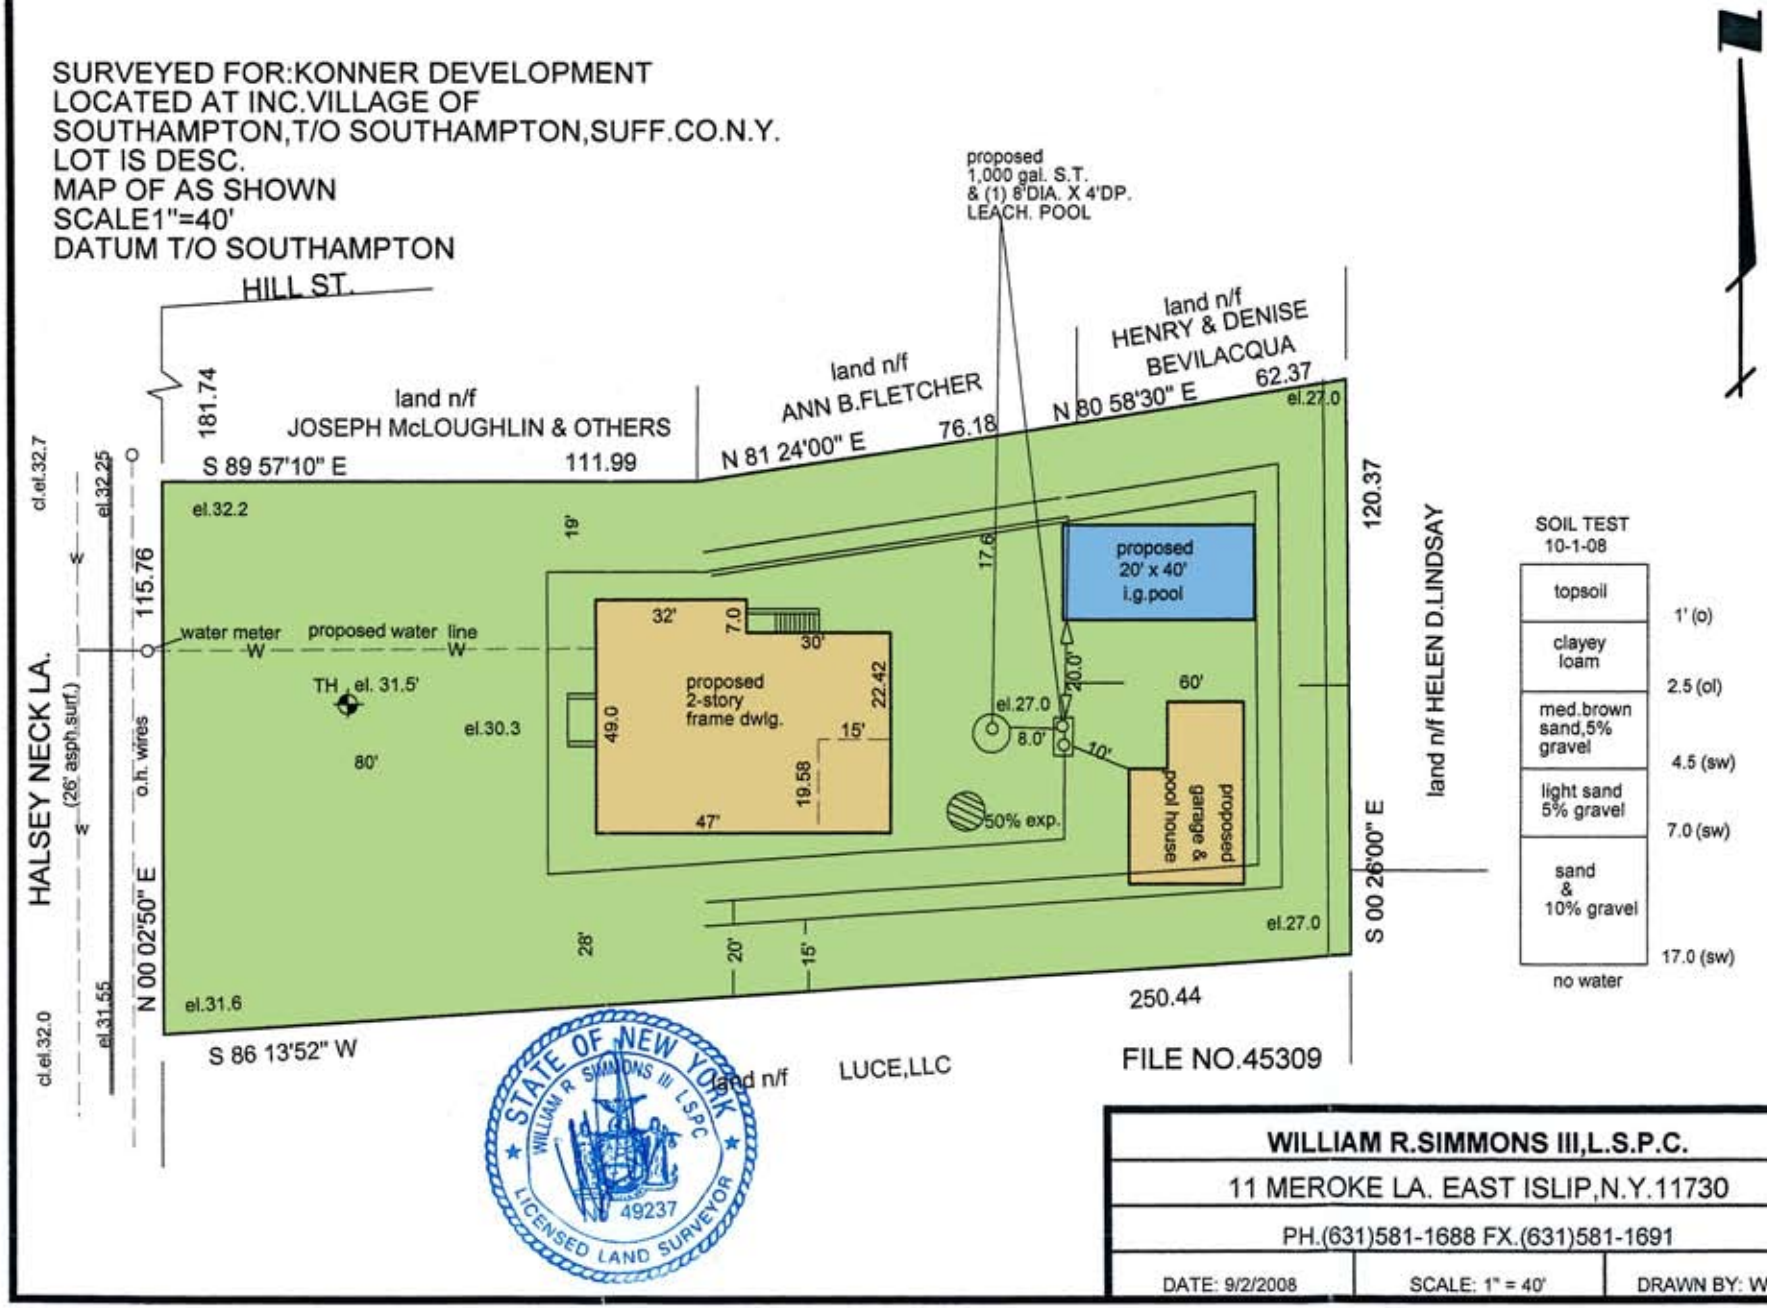

SOIL TEST
10-1-08

topsoil	1' (o)
clayey loam	2.5 (ol)
med.brown sand,5% gravel	4.5 (sw)
light sand 5% gravel	7.0 (sw)
sand & 10% gravel	17.0 (sw)
no water	

STATE OF NEW YORK
WILLIAM R SIMMONS III LSPC
49237
LICENSED LAND SURVEYOR

WILLIAM R.SIMMONS III,L.S.P.C.
11 MEROKE LA. EAST ISLIP,N.Y.11730
PH.(631)581-1688 FX.(631)581-1691

DATE: 9/2/2008	SCALE: 1" = 40'	DRAWN BY: WRS IV