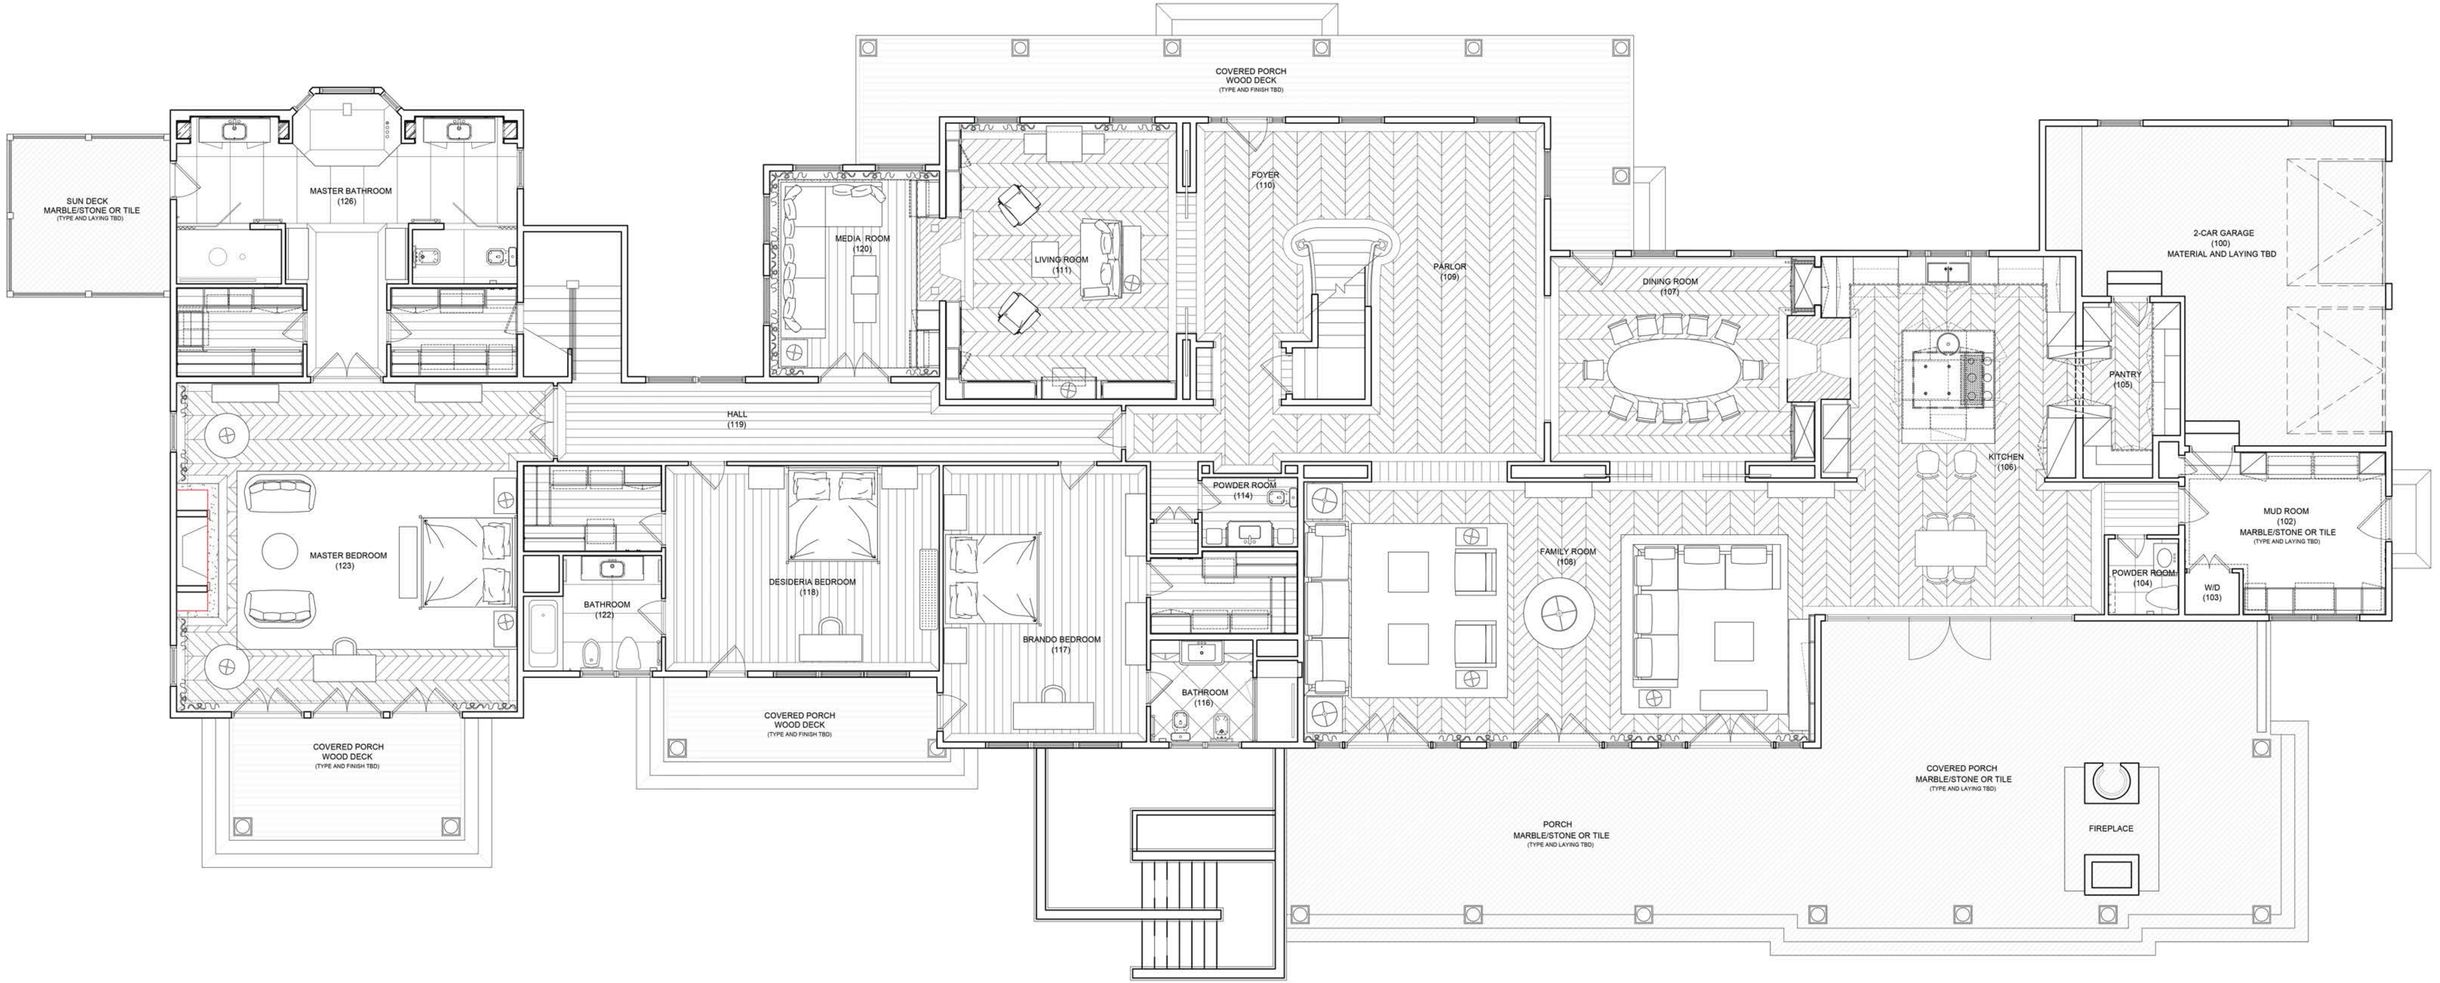
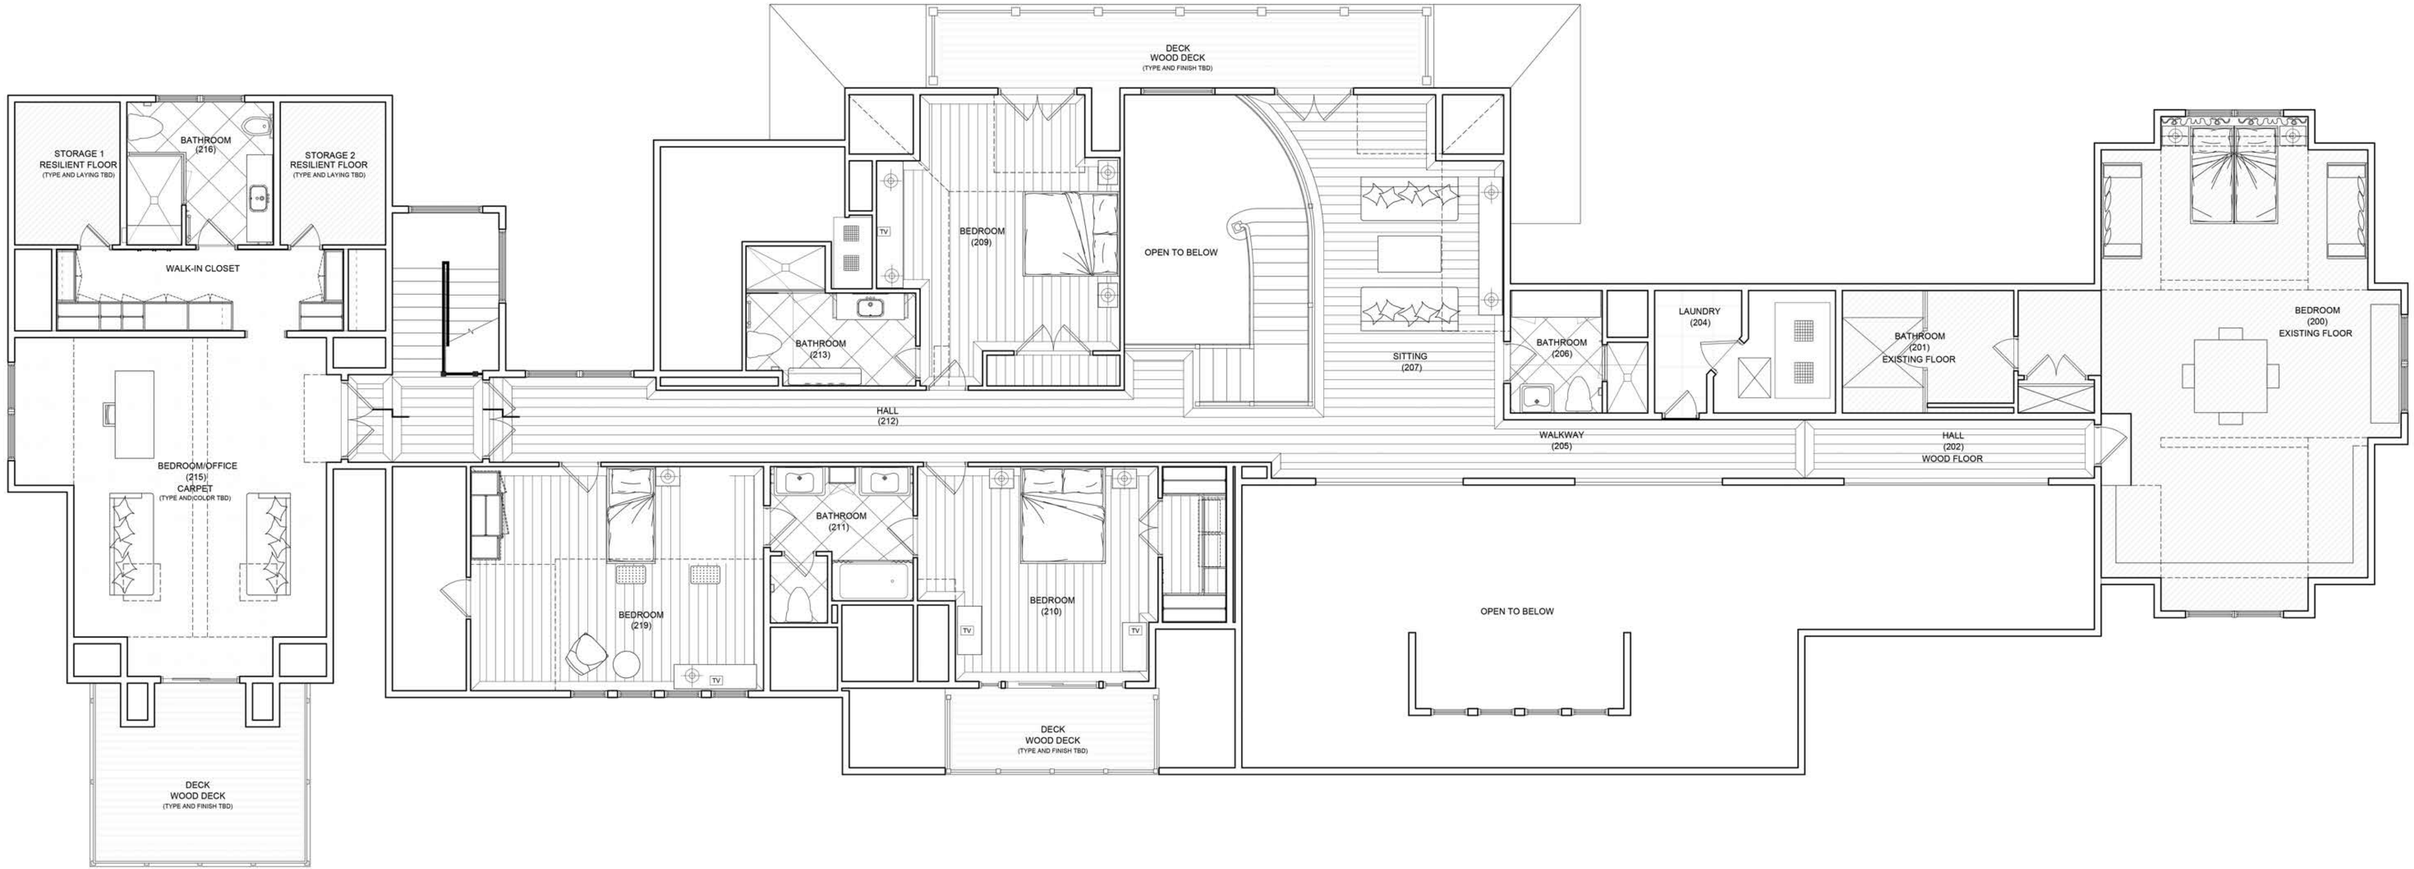

SUN DECK
MARBLE/STONE OR TILE
(TYPE AND LAYING TBD)
MASTER BATHROOM
(126)
COVERED PORCH
WOOD DECK
(TYPE AND FINISH TBD)
MEDIA ROOM
(120)
LIVING ROOM
(111)
FOYER
(110)
PARLOR
(109)
DINING ROOM
(107)
2-CAR GARAGE
(100)
MATERIAL AND LAYING TBD
PANTRY
(105)
HALL
(119)
KITCHEN
(106)
MASTER BEDROOM
(123)
POWDER ROOM
(114)
FAMILY ROOM
(108)
MUD ROOM
(102)
MARBLE/STONE OR TILE
(TYPE AND LAYING TBD)
BATHROOM
(122)
DESIDERIA BEDROOM
(118)
BRANDO BEDROOM
(117)
POWDER ROOM
(104)
W/D
(103)
BATHROOM
(116)
COVERED PORCH
WOOD DECK
(TYPE AND FINISH TBD)
COVERED PORCH
WOOD DECK
(TYPE AND FINISH TBD)
COVERED PORCH
MARBLE/STONE OR TILE
(TYPE AND LAYING TBD)
PORCH
MARBLE/STONE OR TILE
(TYPE AND LAYING TBD)
FIREPLACE


STORAGE 1
RESILIENT FLOOR
(TYPE AND LAYING TBD)
BATHROOM
(216)
STORAGE 2
RESILIENT FLOOR
(TYPE AND LAYING TBD)
WALK-IN CLOSET
BEDROOM/OFFICE
(215)
CARPET
(TYPE AND COLOR TBD)
DECK
WOOD DECK
(TYPE AND FINISH TBD)
DECK
WOOD DECK
(TYPE AND FINISH TBD)
BEDROOM
(209)
TV
BATHROOM
(213)
OPEN TO BELOW
HALL
(212)
SITTING
(207)
BATHROOM
(206)
LAUNDRY
(204)
BATHROOM
(201)
EXISTING FLOOR
BEDROOM
(200)
EXISTING FLOOR
WALKWAY
(205)
HALL
(202)
WOOD FLOOR
BEDROOM
(219)
TV
BATHROOM
(211)
BEDROOM
(210)
TV
TV
DECK
WOOD DECK
(TYPE AND FINISH TBD)
OPEN TO BELOW


ah 5
blr 2
MECH.
B17
hwh
ep
SHOWER
BATH
B18
CLOSET
B19
LAUNDRY
B16
LOTA ROOM
B20
KITCHEN
B15
SCREEN
HOME THEATRE
B14
FITNESS
B13
FENCE WITH GATE
LADDER
WINDOW WELL
B21
water service
blr 1
MECHANICAL
B16
hwh
ah 4
ah 3
LIN. CLOSET
B12
WET BAR
B11
WINE CELLAR
B10
B09
TOILET
CHANGING ROOM
B05
GAME ROOM
B08
MECHANICAL
B01
UP
ah 1
ah 2
SAUNA
B03
SPA
B04
CHANGING
STEAM
B02
B07
MASSAGE
ENTRY
B22
UP
UP
LANDING