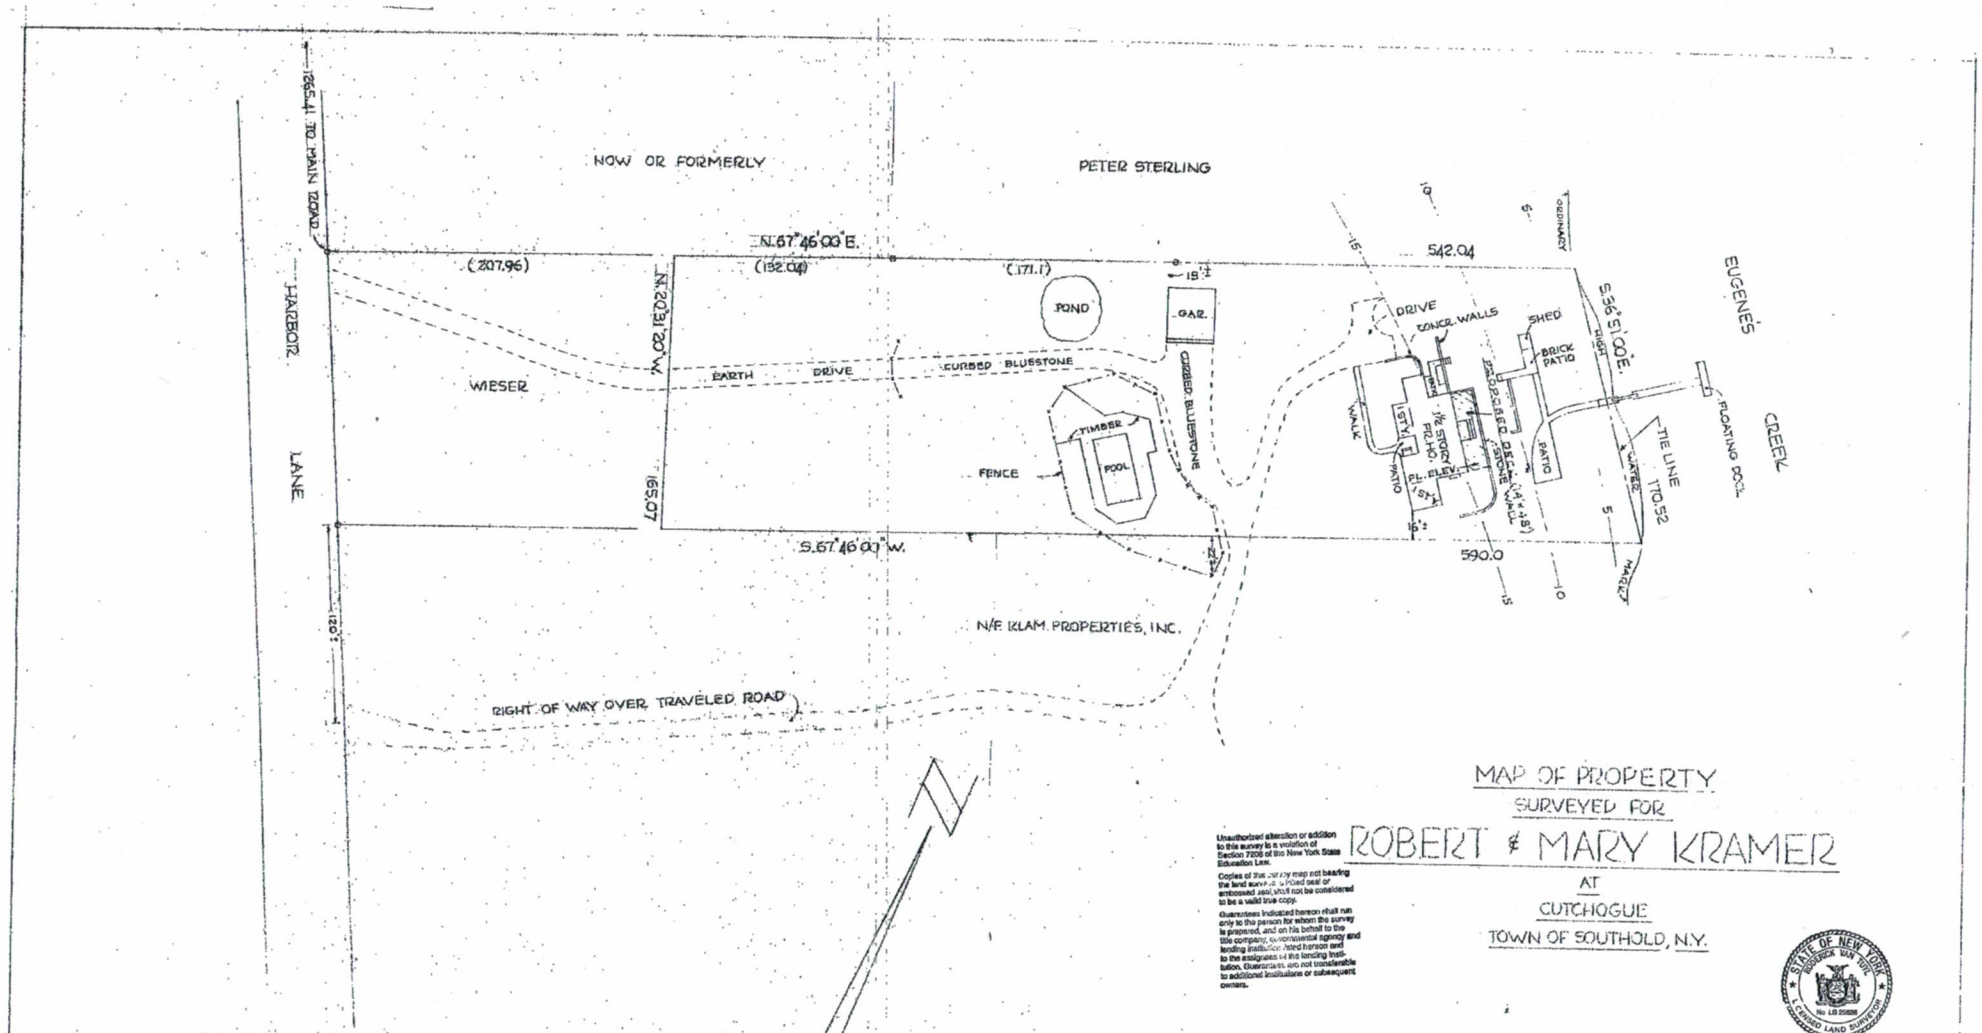

MAP OF PROPERTY
SURVEYED FOR
ROBERT & MARY KRAMER
AT
CUTCHOGUE
TOWN OF SOUTHOLD, N.Y.

Unauthorized alteration or addition to this survey is a violation of Section 7209 of the New York State Education Law.

Copies of this survey map not bearing the land surveyor's inked seal or embossed seal shall not be considered to be a valid true copy.

Guarantees indicated hereon shall run only to the person for whom the survey is prepared, and on his behalf to the title company, governmental agency and lending institution listed hereon and to the assignees of the lending institution. Guarantees are not transferable to additional institutions or subsequent owners.

STATE OF NEW YORK
SUFFOLK SEAL TITLE
No. LS 25828
LICENSED LAND SURVEYOR

GUARANTEED TO THE OWNERS &
GUARANTEED TO COMMONWEALTH LAND TITLE INSURANCE CO. & TO TRAVELERS MORTGAGE SERVICE
AS SURVEYED SEPT 15, 1989

RODERICK VAN TUYL, P.C.

R. Van Tuyl

LIC. LAND SURVEYORS GREENPORT, N.Y.

SCALE: 50'=1"
AREA: 2.14 AC. (TO TIE LINE)
⊙ PIPE

TITLE NO. G.661-089 S

AMENDED TO SHOW PROPO. RD DECK MAY 10, 1993 (ALSO CONTOURS)

SUFF. CO. TAX MAP DATA: 1000-97-6-10

NOTE:
CONTOURS FROM SUFFOLK CO. DPW AERIAL SURVEY.
DATUM: MEAN SEA LEVEL U.S.G.S.D.
MAP AMENDED TO SHOW NOTE - JULY 7, 1995

11402-6